F.A.I. RTE.	SECTION	COUNTY	TOTAL SHEETS	SHEET NO.
94	•	COOK	860	201
STA. 2200+00.00		TO STA. 2362+00.00		
FED. ROAD DIST. NO.	ILLINOIS	FED. AID PROJECT		
• (1516.1, 1717 & 1818) R-8				62694

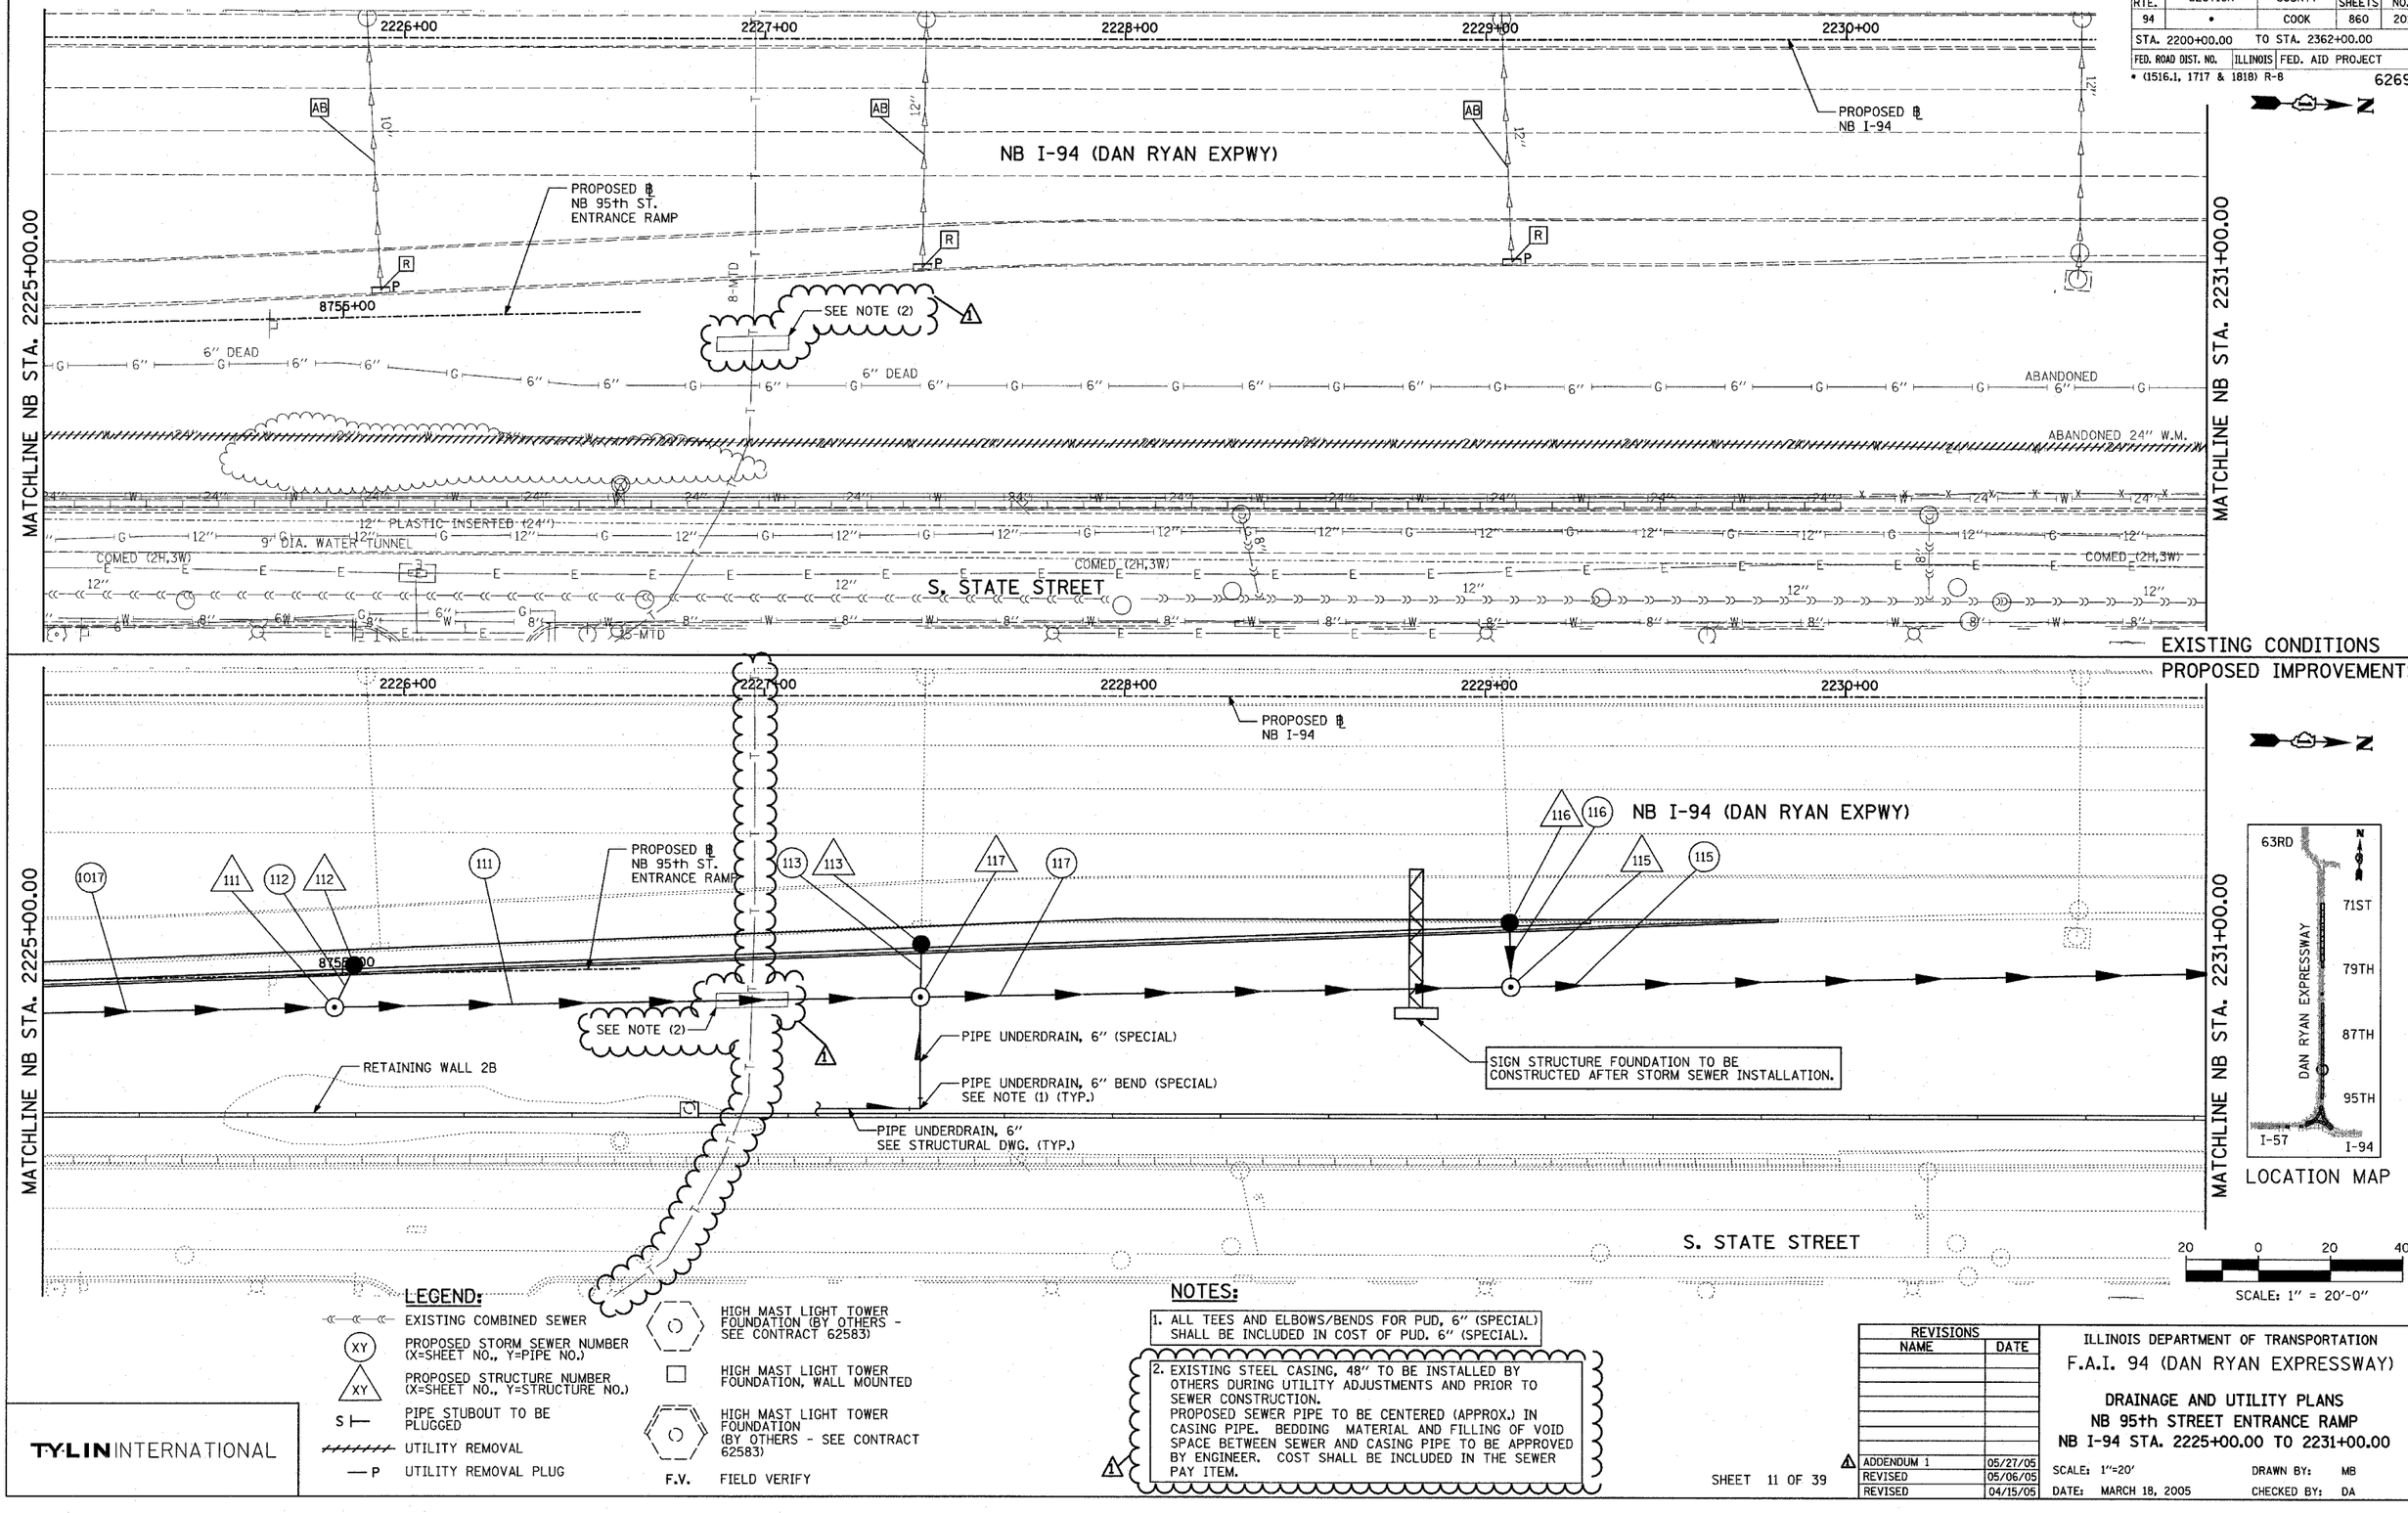

LOCATION MAP

SCALE: 1" = 20'-0"

LEGEND:

- EXISTING COMBINED SEWER
- (XY) PROPOSED STORM SEWER NUMBER (X=SHEET NO., Y=PIPE NO.)
- XY PROPOSED STRUCTURE NUMBER (X=SHEET NO., Y=STRUCTURE NO.)
- S ⊢ PIPE STUBOUT TO BE PLUGGED
- UTILITY REMOVAL
- — P UTILITY REMOVAL PLUG
- HIGH MAST LIGHT TOWER FOUNDATION (BY OTHERS - SEE CONTRACT 62583)
- HIGH MAST LIGHT TOWER FOUNDATION, WALL MOUNTED
- HIGH MAST LIGHT TOWER FOUNDATION (BY OTHERS - SEE CONTRACT 62583)
- F.V. FIELD VERIFY

NOTES:

1. ALL TEES AND ELBOWS/BENDS FOR PUD, 6" (SPECIAL) SHALL BE INCLUDED IN COST OF PUD. 6" (SPECIAL).
2. EXISTING STEEL CASING, 48" TO BE INSTALLED BY OTHERS DURING UTILITY ADJUSTMENTS AND PRIOR TO SEWER CONSTRUCTION. PROPOSED SEWER PIPE TO BE CENTERED (APPROX.) IN CASING PIPE. BEDDING MATERIAL AND FILLING OF VOID SPACE BETWEEN SEWER AND CASING PIPE TO BE APPROVED BY ENGINEER. COST SHALL BE INCLUDED IN THE SEWER PAY ITEM.

TY·LIN INTERNATIONAL

REVISIONS NAME	DATE
⚠ ADDENDUM 1	05/27/05
REVISED	05/06/05
REVISED	04/15/05

ILLINOIS DEPARTMENT OF TRANSPORTATION

F.A.I. 94 (DAN RYAN EXPRESSWAY)

DRAINAGE AND UTILITY PLANS
NB 95th STREET ENTRANCE RAMP
NB I-94 STA. 2225+00.00 TO 2231+00.00

SCALE: 1"=20' DRAWN BY: MB
DATE: MARCH 18, 2005 CHECKED BY: DA