F.A.I. RTE.	SECTION	COUNTY	TOTAL SHEETS	SHEET NO.
94	•	COOK	860	617
STA. 2200+00.00	TO STA. 2362+00.00			
FED. ROAD DIST. NO.	ILLINOIS	FED. AID PROJECT		

• (1516.1, 1717 & 1818) R-8

62694

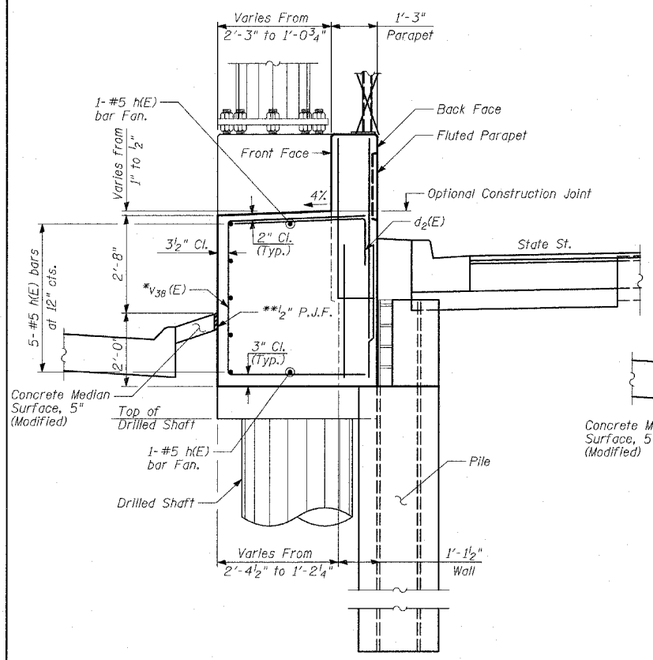

SECTION A-A

Light Tower 5RMN5

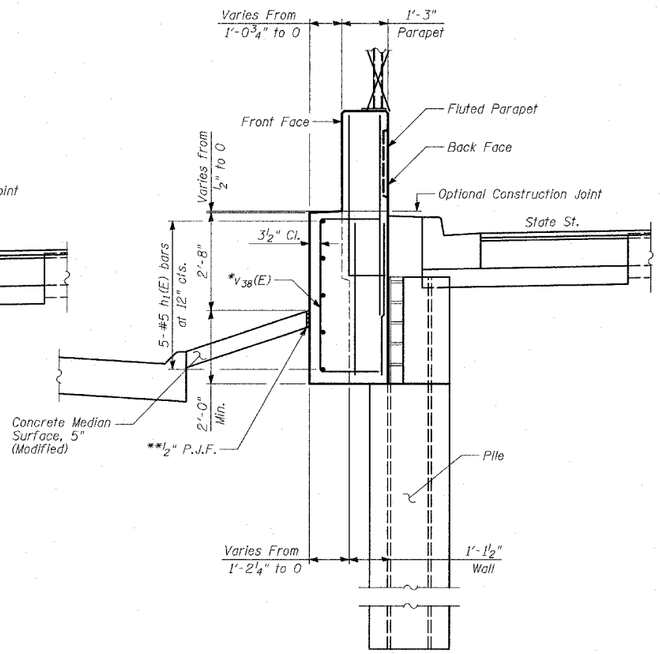

SECTION B-B

Light Tower 5RMN5

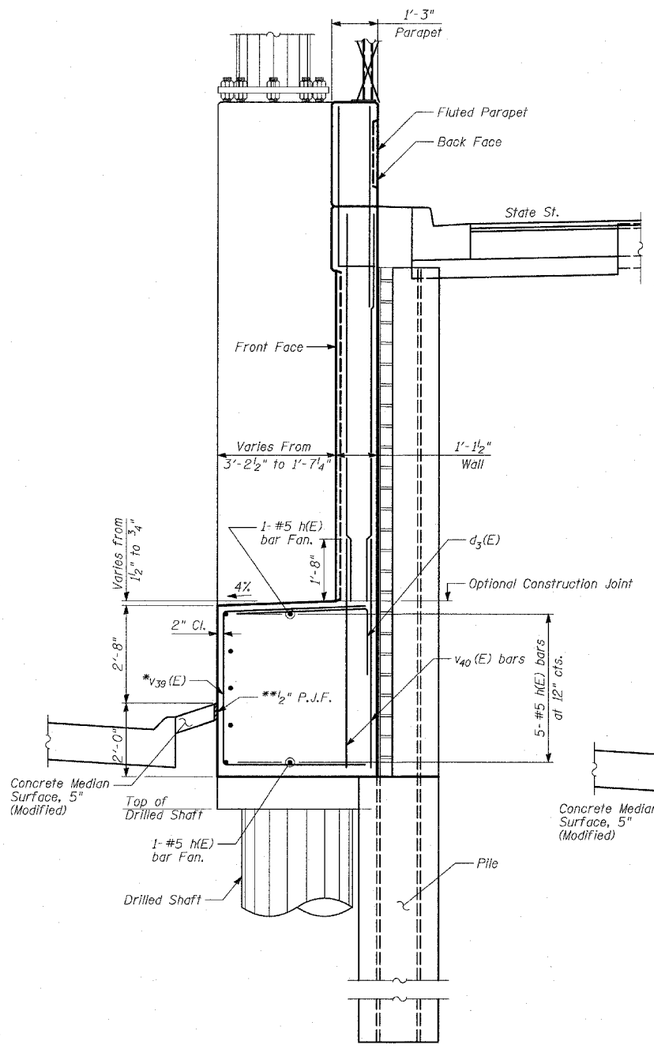

SECTION C-C

Light Tower 5REF2

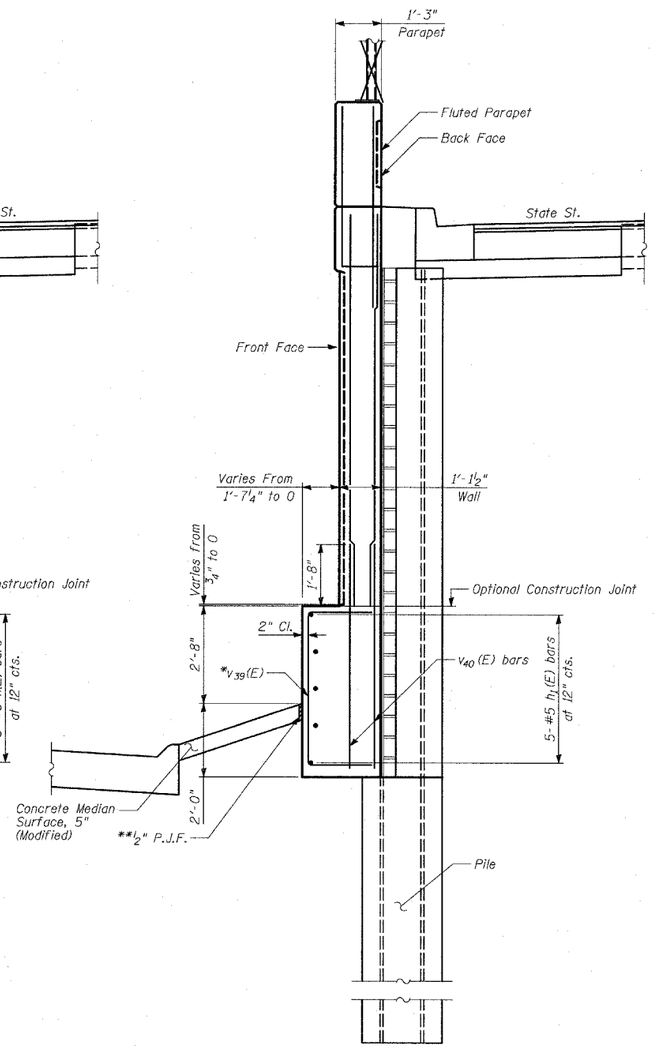

SECTION D-D

Light Tower 5REF2

SHEET 13 OF 36

LEGEND:

Topsoil

* Cut bars to fit in field.

** Cost included with "Concrete Median Surface, 5" (Modified)"

TY·LIN INTERNATIONAL

REVISIONS NAME	DATE
REVISED	04/15/05

ILLINOIS DEPARTMENT OF TRANSPORTATION

F.A.I. 94 (DAN RYAN EXPRESSWAY)
RETAINING WALL ALONG LAFAYETTE AVE.
77TH ST. TO 78TH ST.
WALL 70 - HIGH MAST LIGHT TOWER
FOUNDATION PROTECTION SECTIONS

S.N. 016-W976 DESIGNED BY: DJR. MI

SCALE: N.T.S. DRAWN BY: SNB

DATE: MARCH 18, 2005 CHECKED BY: TD, MI