F.A.I. RTE.	SECTION	COUNTY	TOTAL SHEETS	SHEET NO.
94	*	COOK	907	248

STA. 1200+00.00 TO STA. 1365+00

FED. ROAD DIST. NO. | ILLINOIS | FED. AID PROJECT

* (516.1.1717 & 1818) R-9

62695

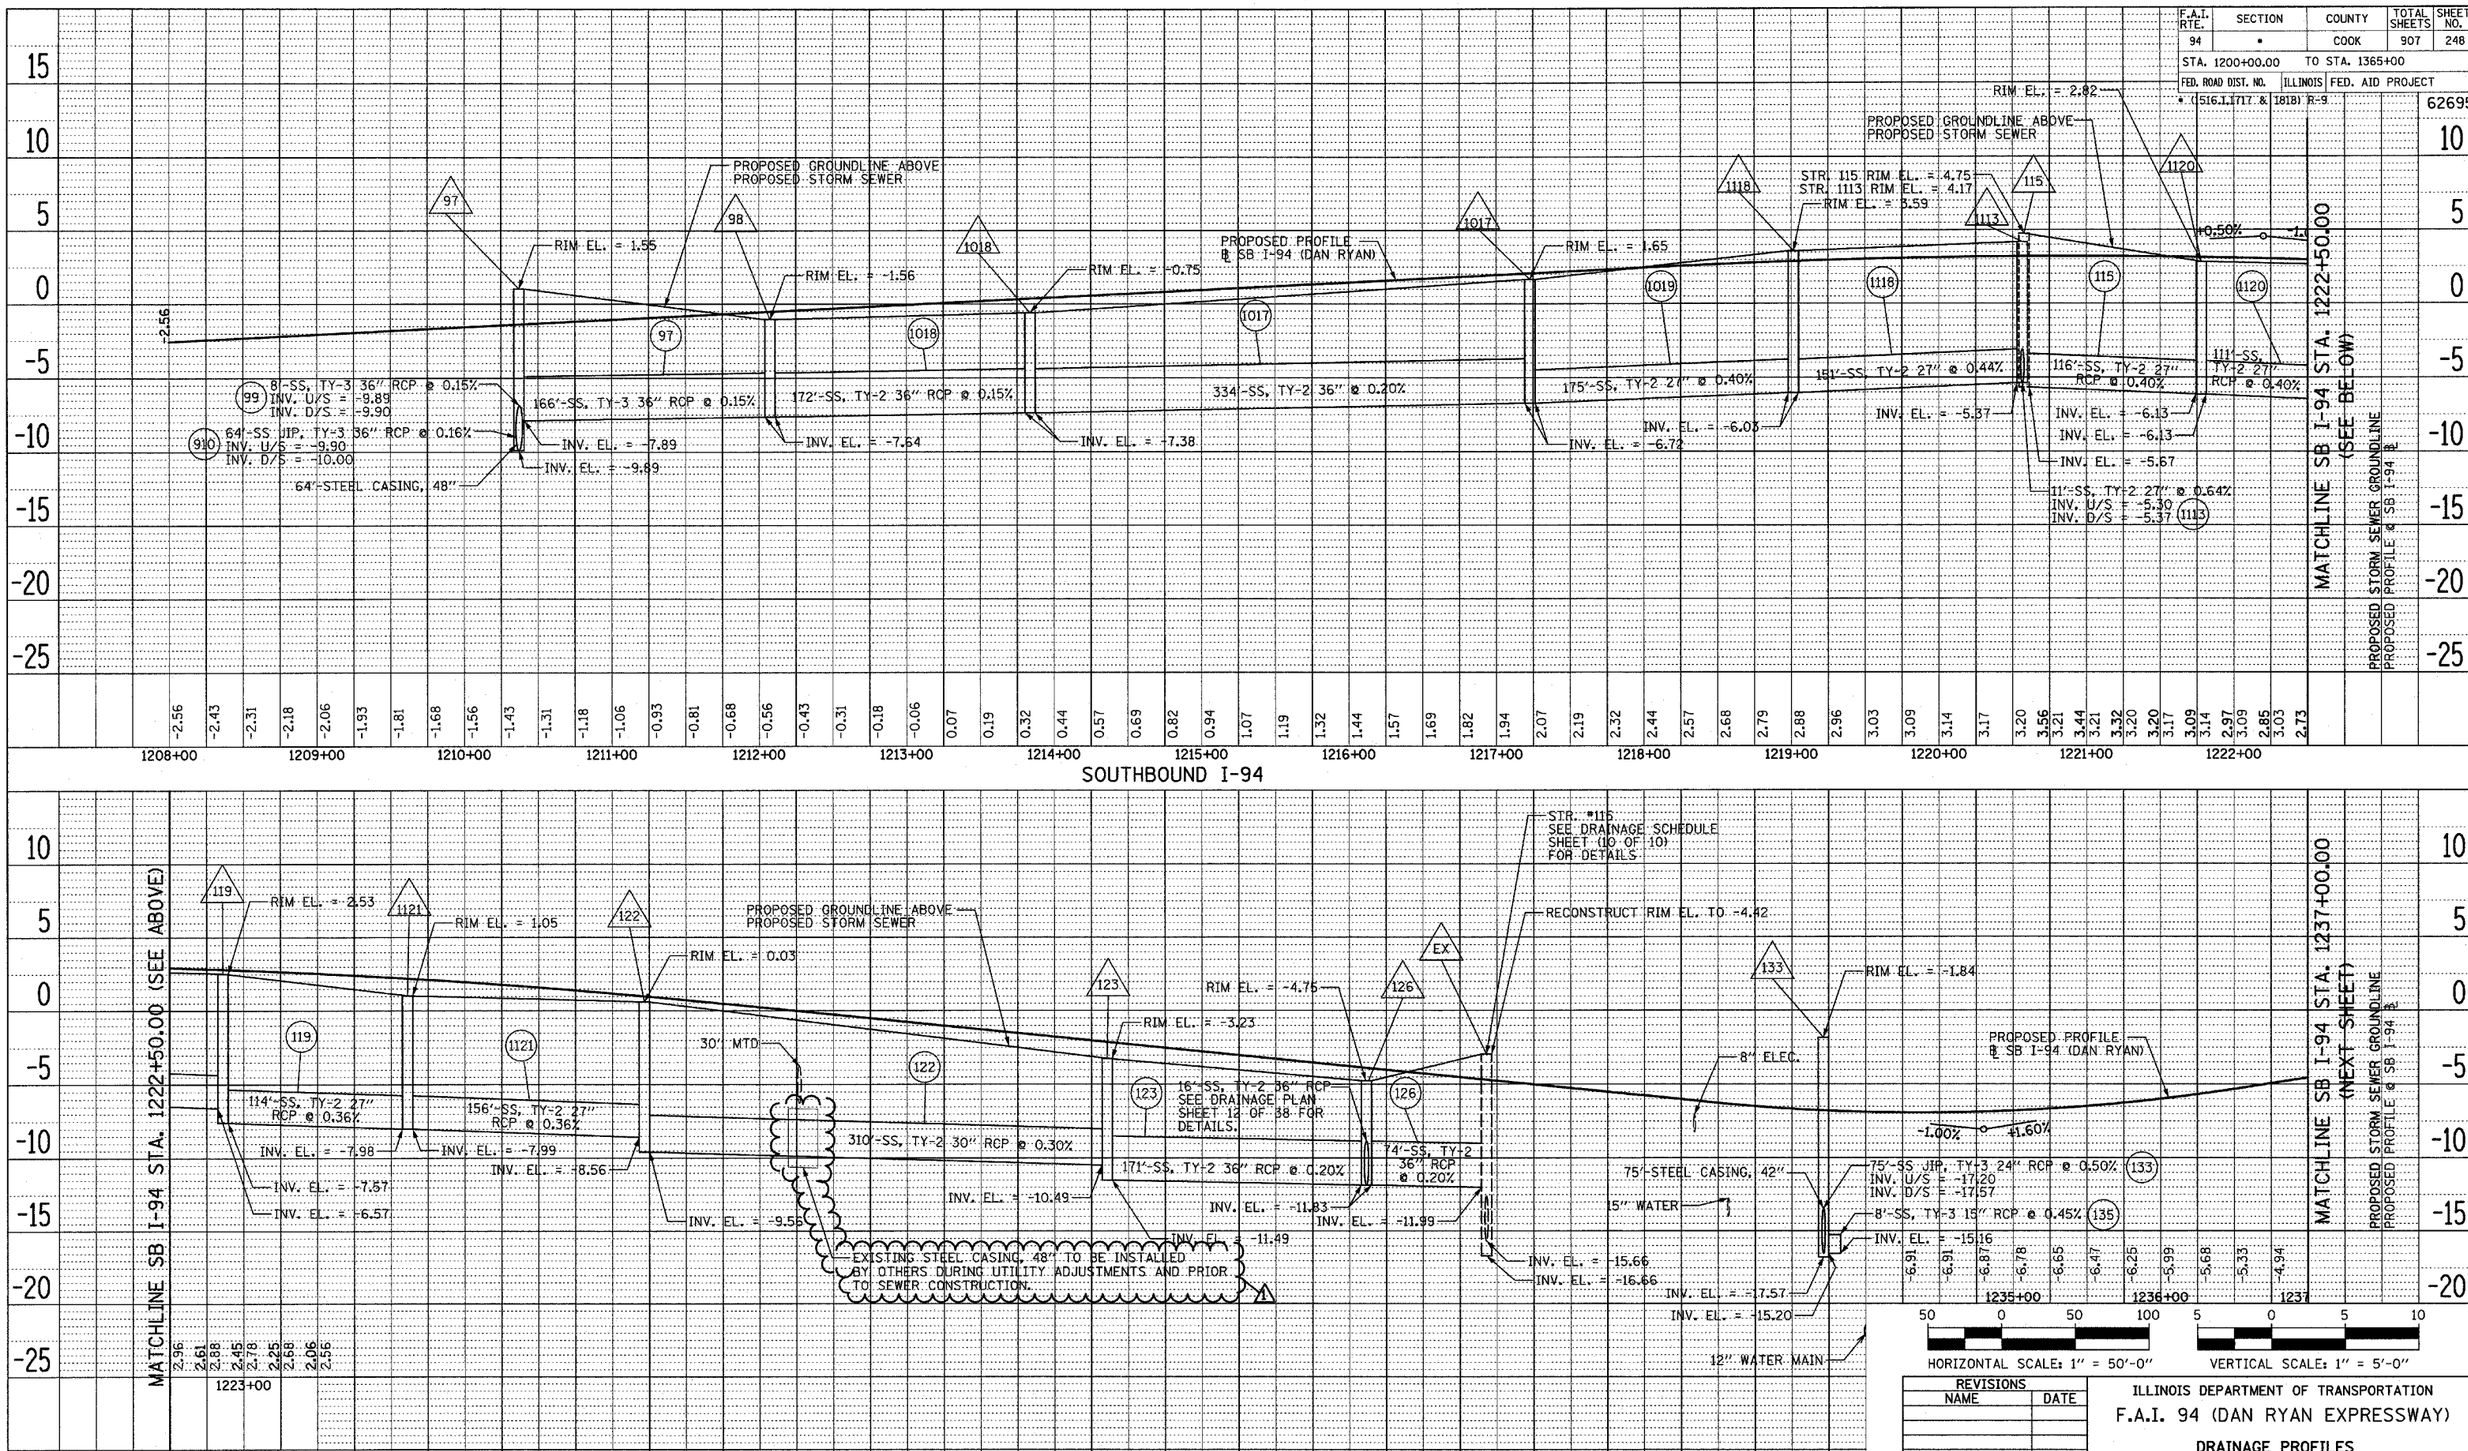

HORIZONTAL SCALE: 1" = 50'-0"

VERTICAL SCALE: 1" = 5'-0"

REVISIONS	
NAME	DATE
ADDENDUM 1	05/27/05
REVISED	05/06/05
REVISED	04/15/05

ILLINOIS DEPARTMENT OF TRANSPORTATION

F.A.I. 94 (DAN RYAN EXPRESSWAY)

DRAINAGE PROFILES

SB I-94

STA. 1208+00.00 TO 1237+00.00

SCALE: 1"=50' HORIZ. 1"=5' VERT.

DATE: MARCH 25, 2005

DRAWN BY: NSB

CHECKED BY: DA

TY·LIN INTERNATIONAL

SHEET 5 OF 9