CONTRACT NO. 64178

F.A. RTE.	SECTION	COUNTY	TOTAL SHEETS	SHEET NO.
549	116RS-1	OGLE	593	71
STA. 381+00		TO STA. 387+00		
FED. ROAD DIST. NO.	ILLINOIS	FED. AID PROJECT		

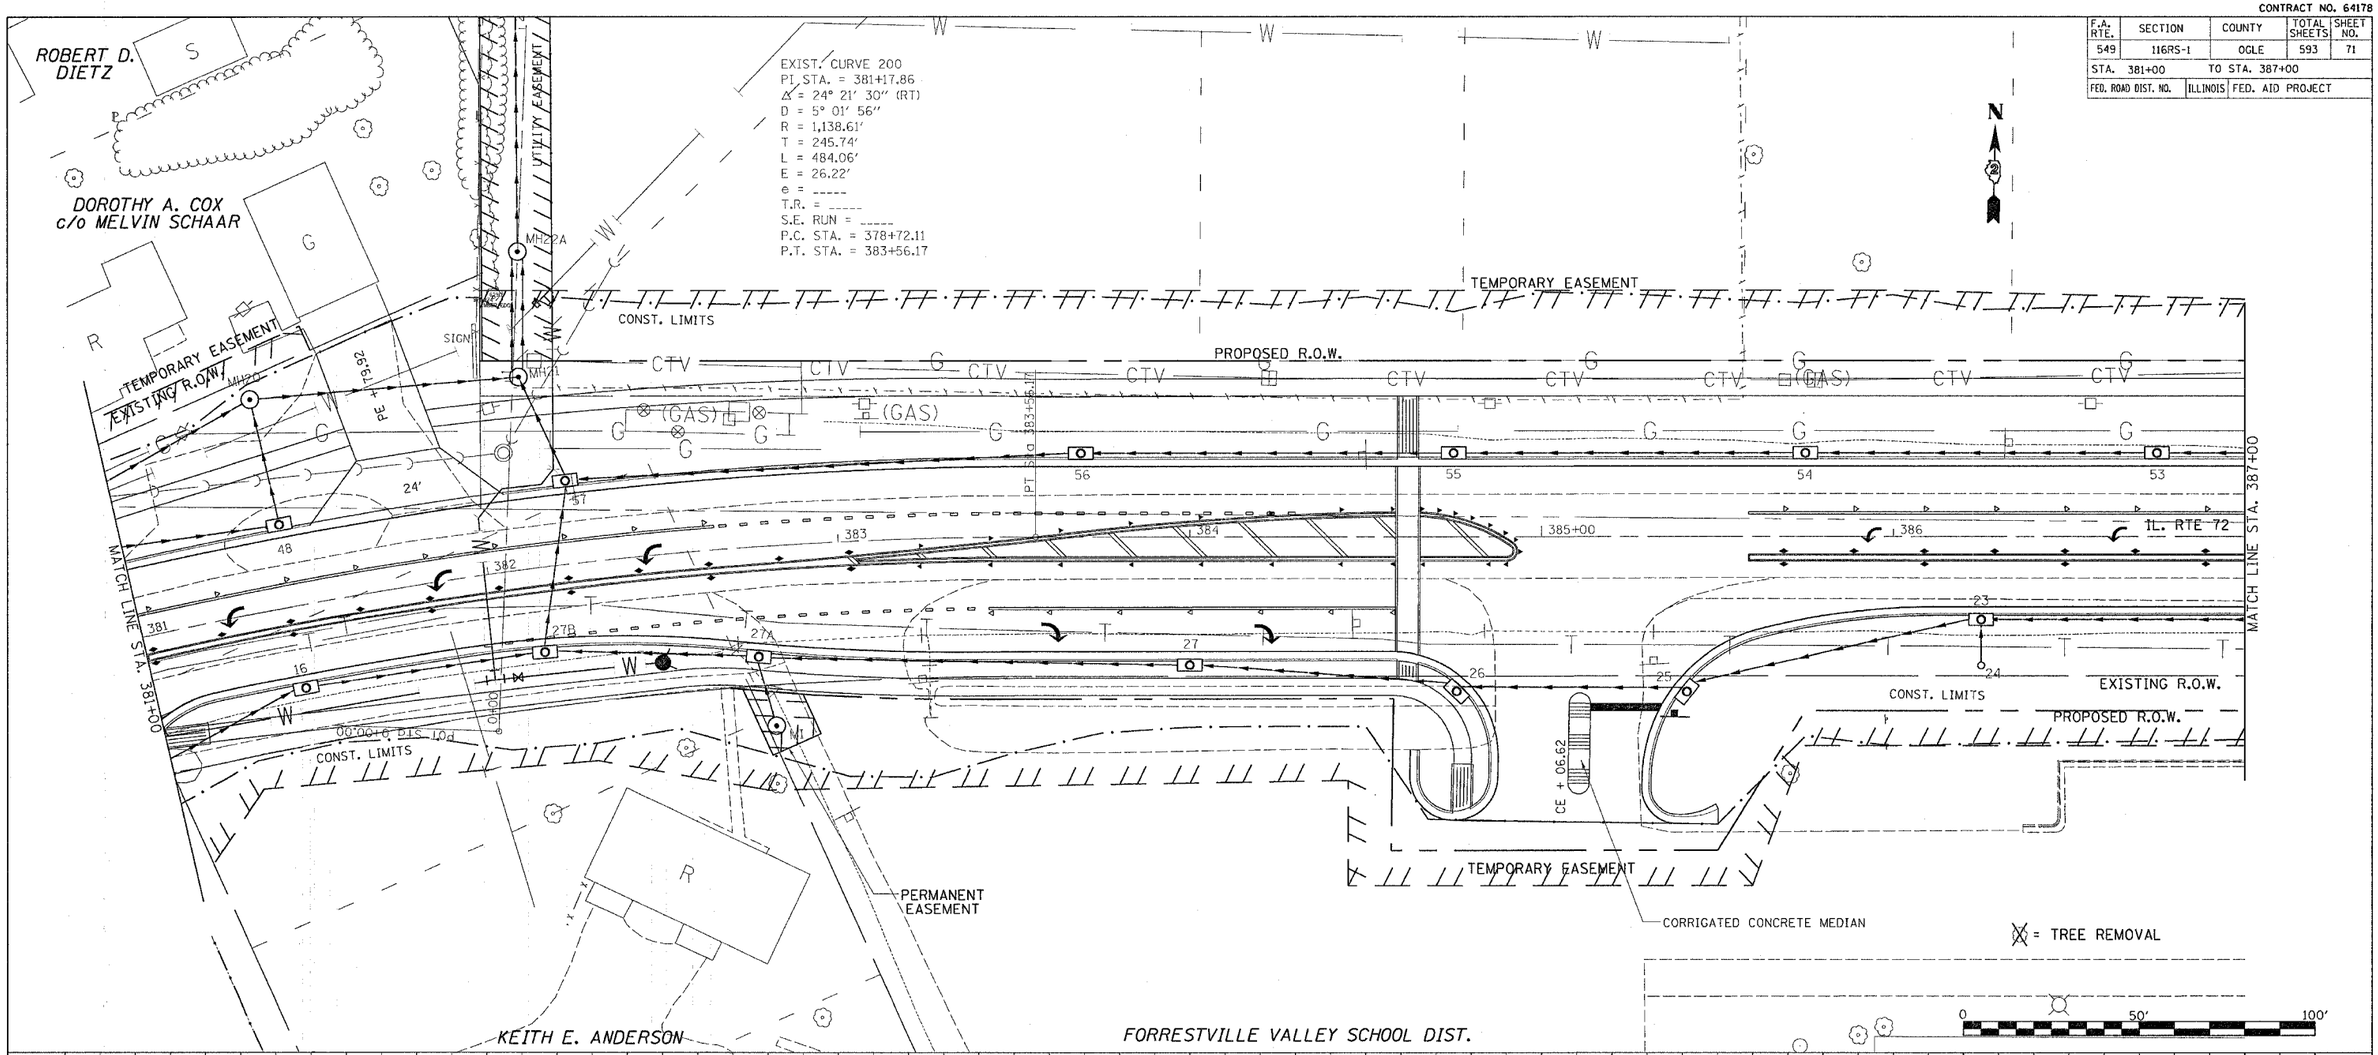

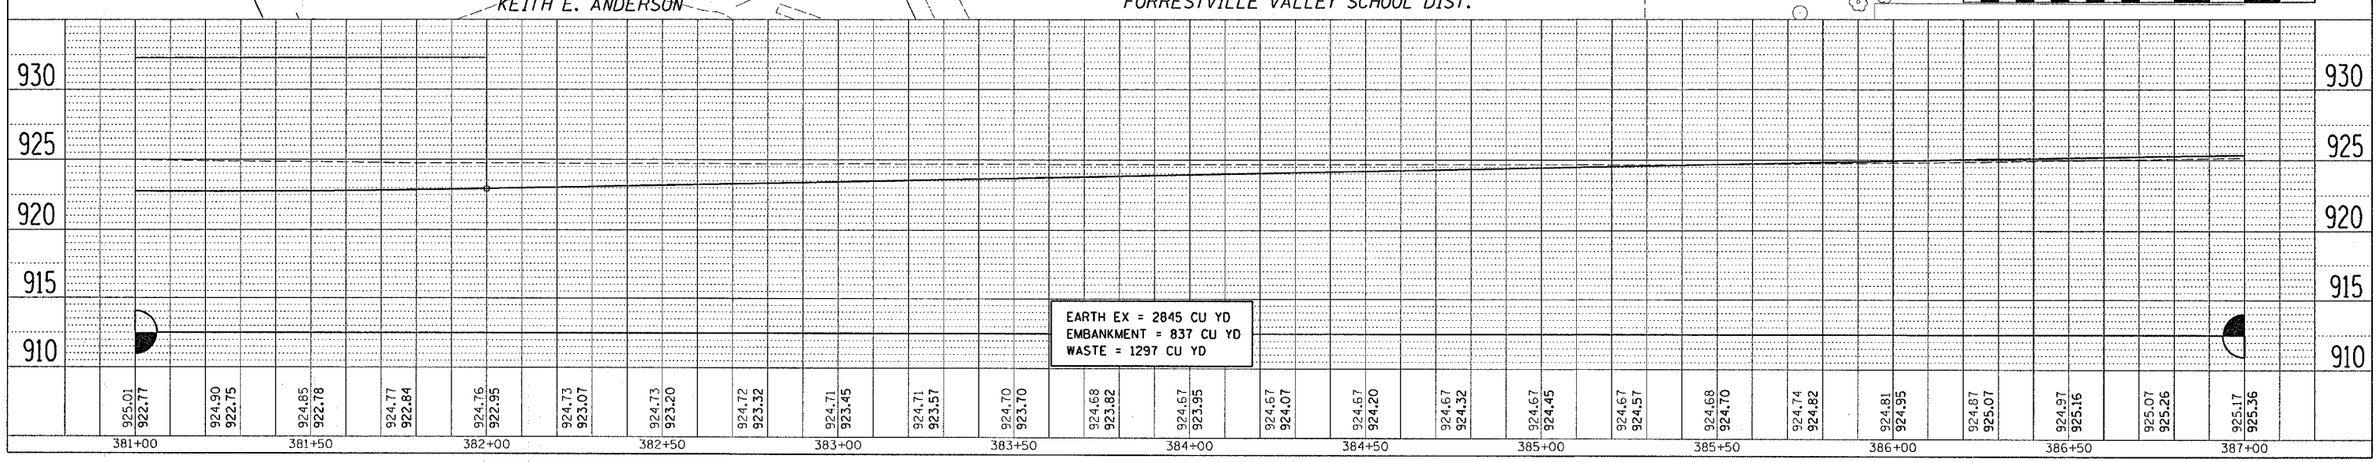

IL 72