CONTRACT NO. 64178

F.A. RTE.	SECTION	COUNTY	TOTAL SHEETS	SHEET NO.
549	116RS-1	OGLE	593	79
STA. 499+00		TO STA. 515+00		
FED. ROAD DIST. NO.	ILLINOIS	FED. AID PROJECT		

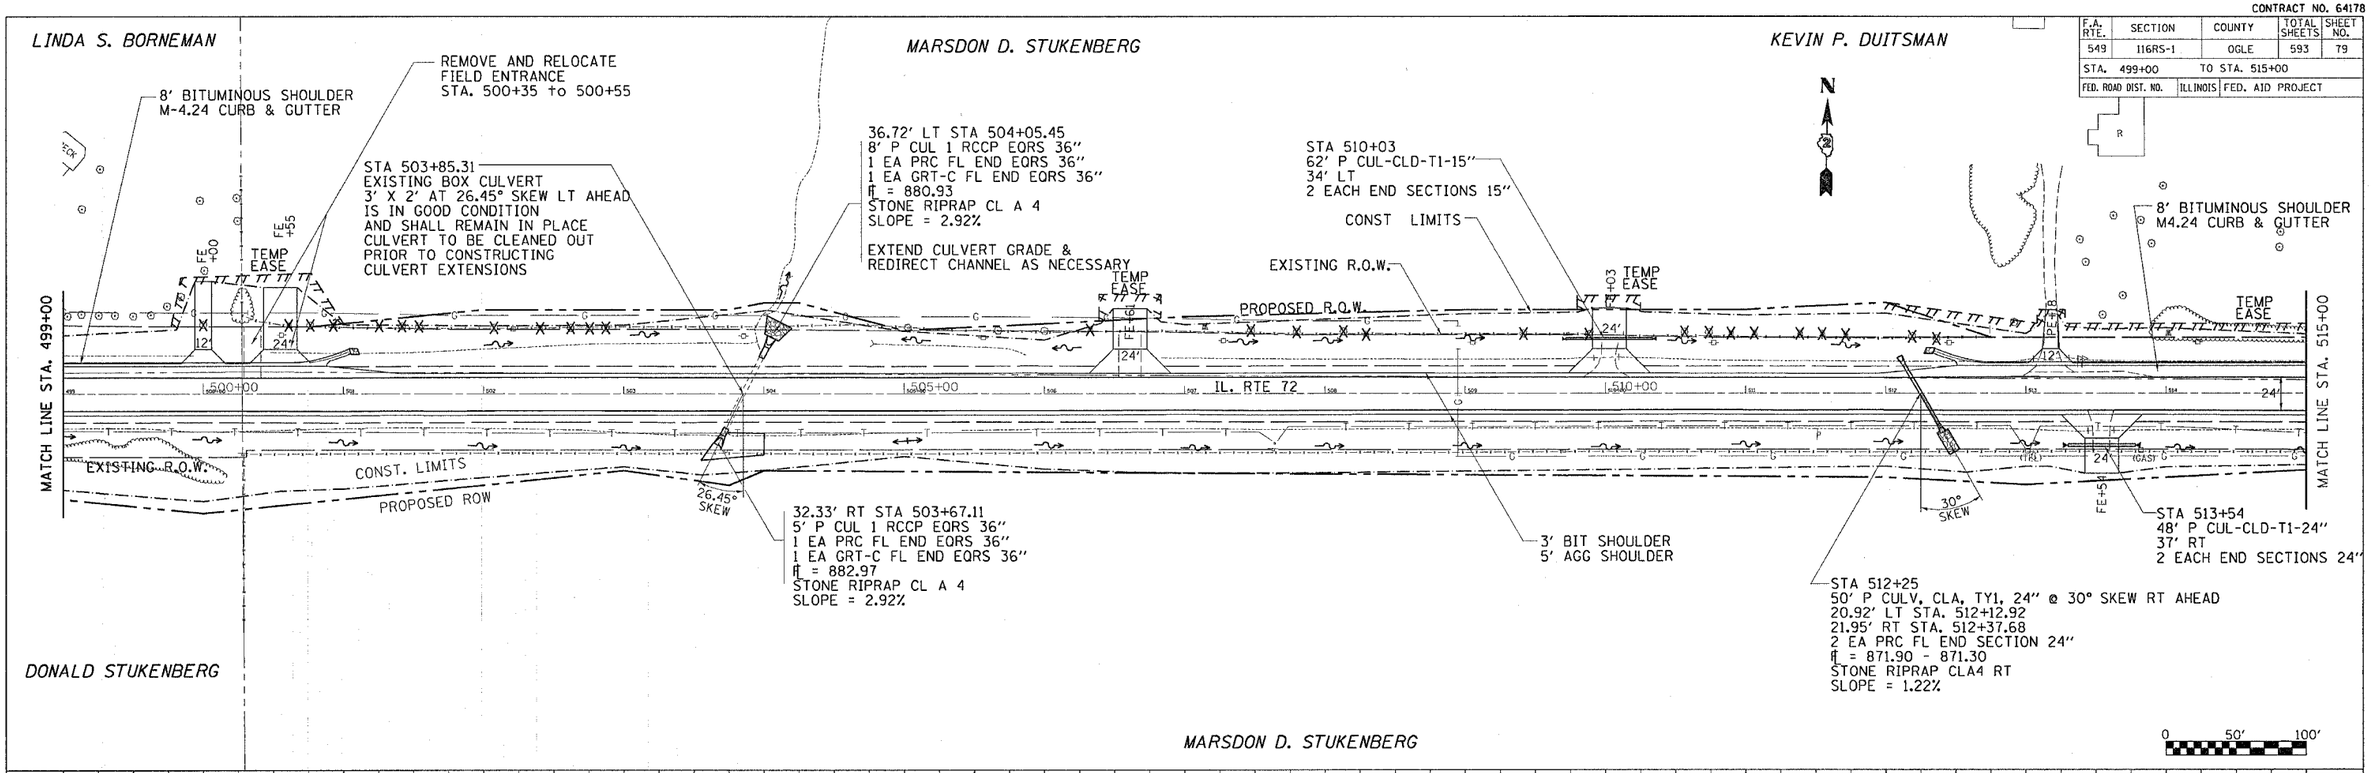

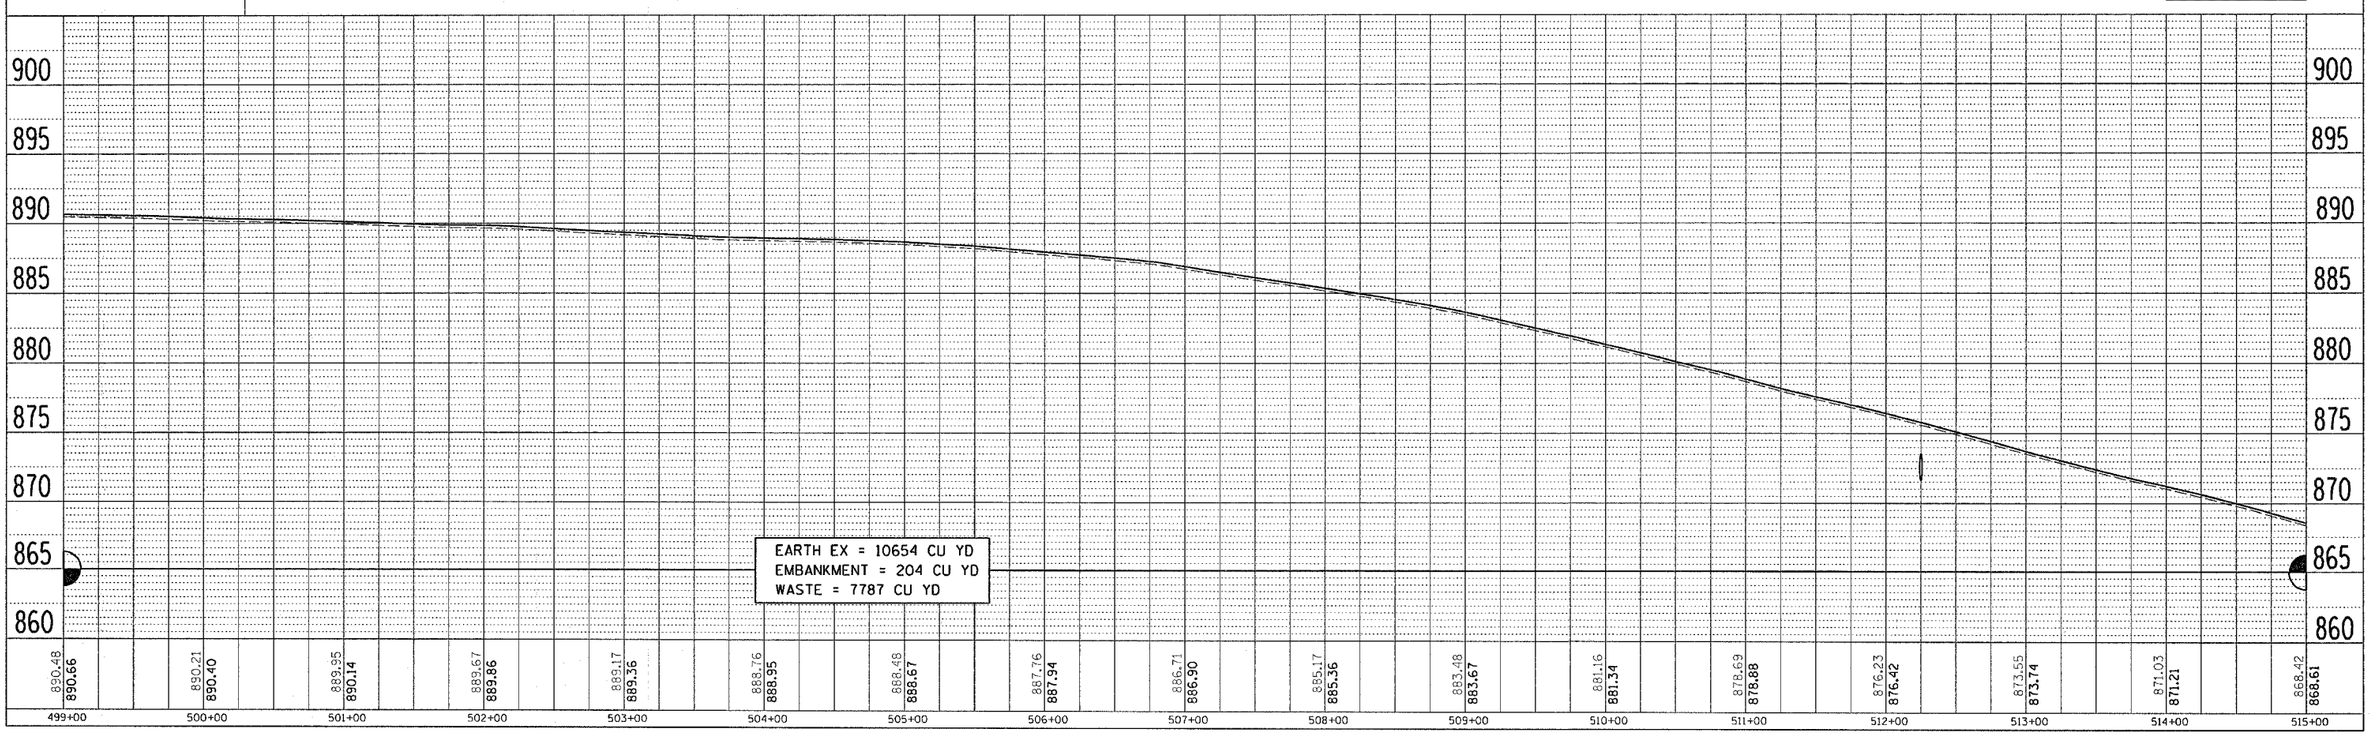

PLAN
SURVEYED
PLOTTED
ALIGNMENT CHECKED
PT. OF BEG. MADE
PROP. FILE MADE
NOTE BOOK NO.
BY
DATE

PROFILE
SURVEYED
PLOTTED
GRADES CHECKED
STAL. NOTED
STRUCTURE NOTATIONS CHKD
NOTE BOOK NO.
BY
DATE

DATE-TIME=
DGN-SPEC=
REF-PT=
REF2=
REF3=
REF4=
REF5=

IL 72