CONTRACT NO. 64178

F.A.P RTE.	SECTION	COUNTY	TOTAL SHEETS	SHEET NO.
549	116RS-1	OGLE	593	279
STA. 380+75.00	TO STA. 381+25.00			
FED. ROAD DIST. NO.	ILLINOIS	FED. AID PROJECT		

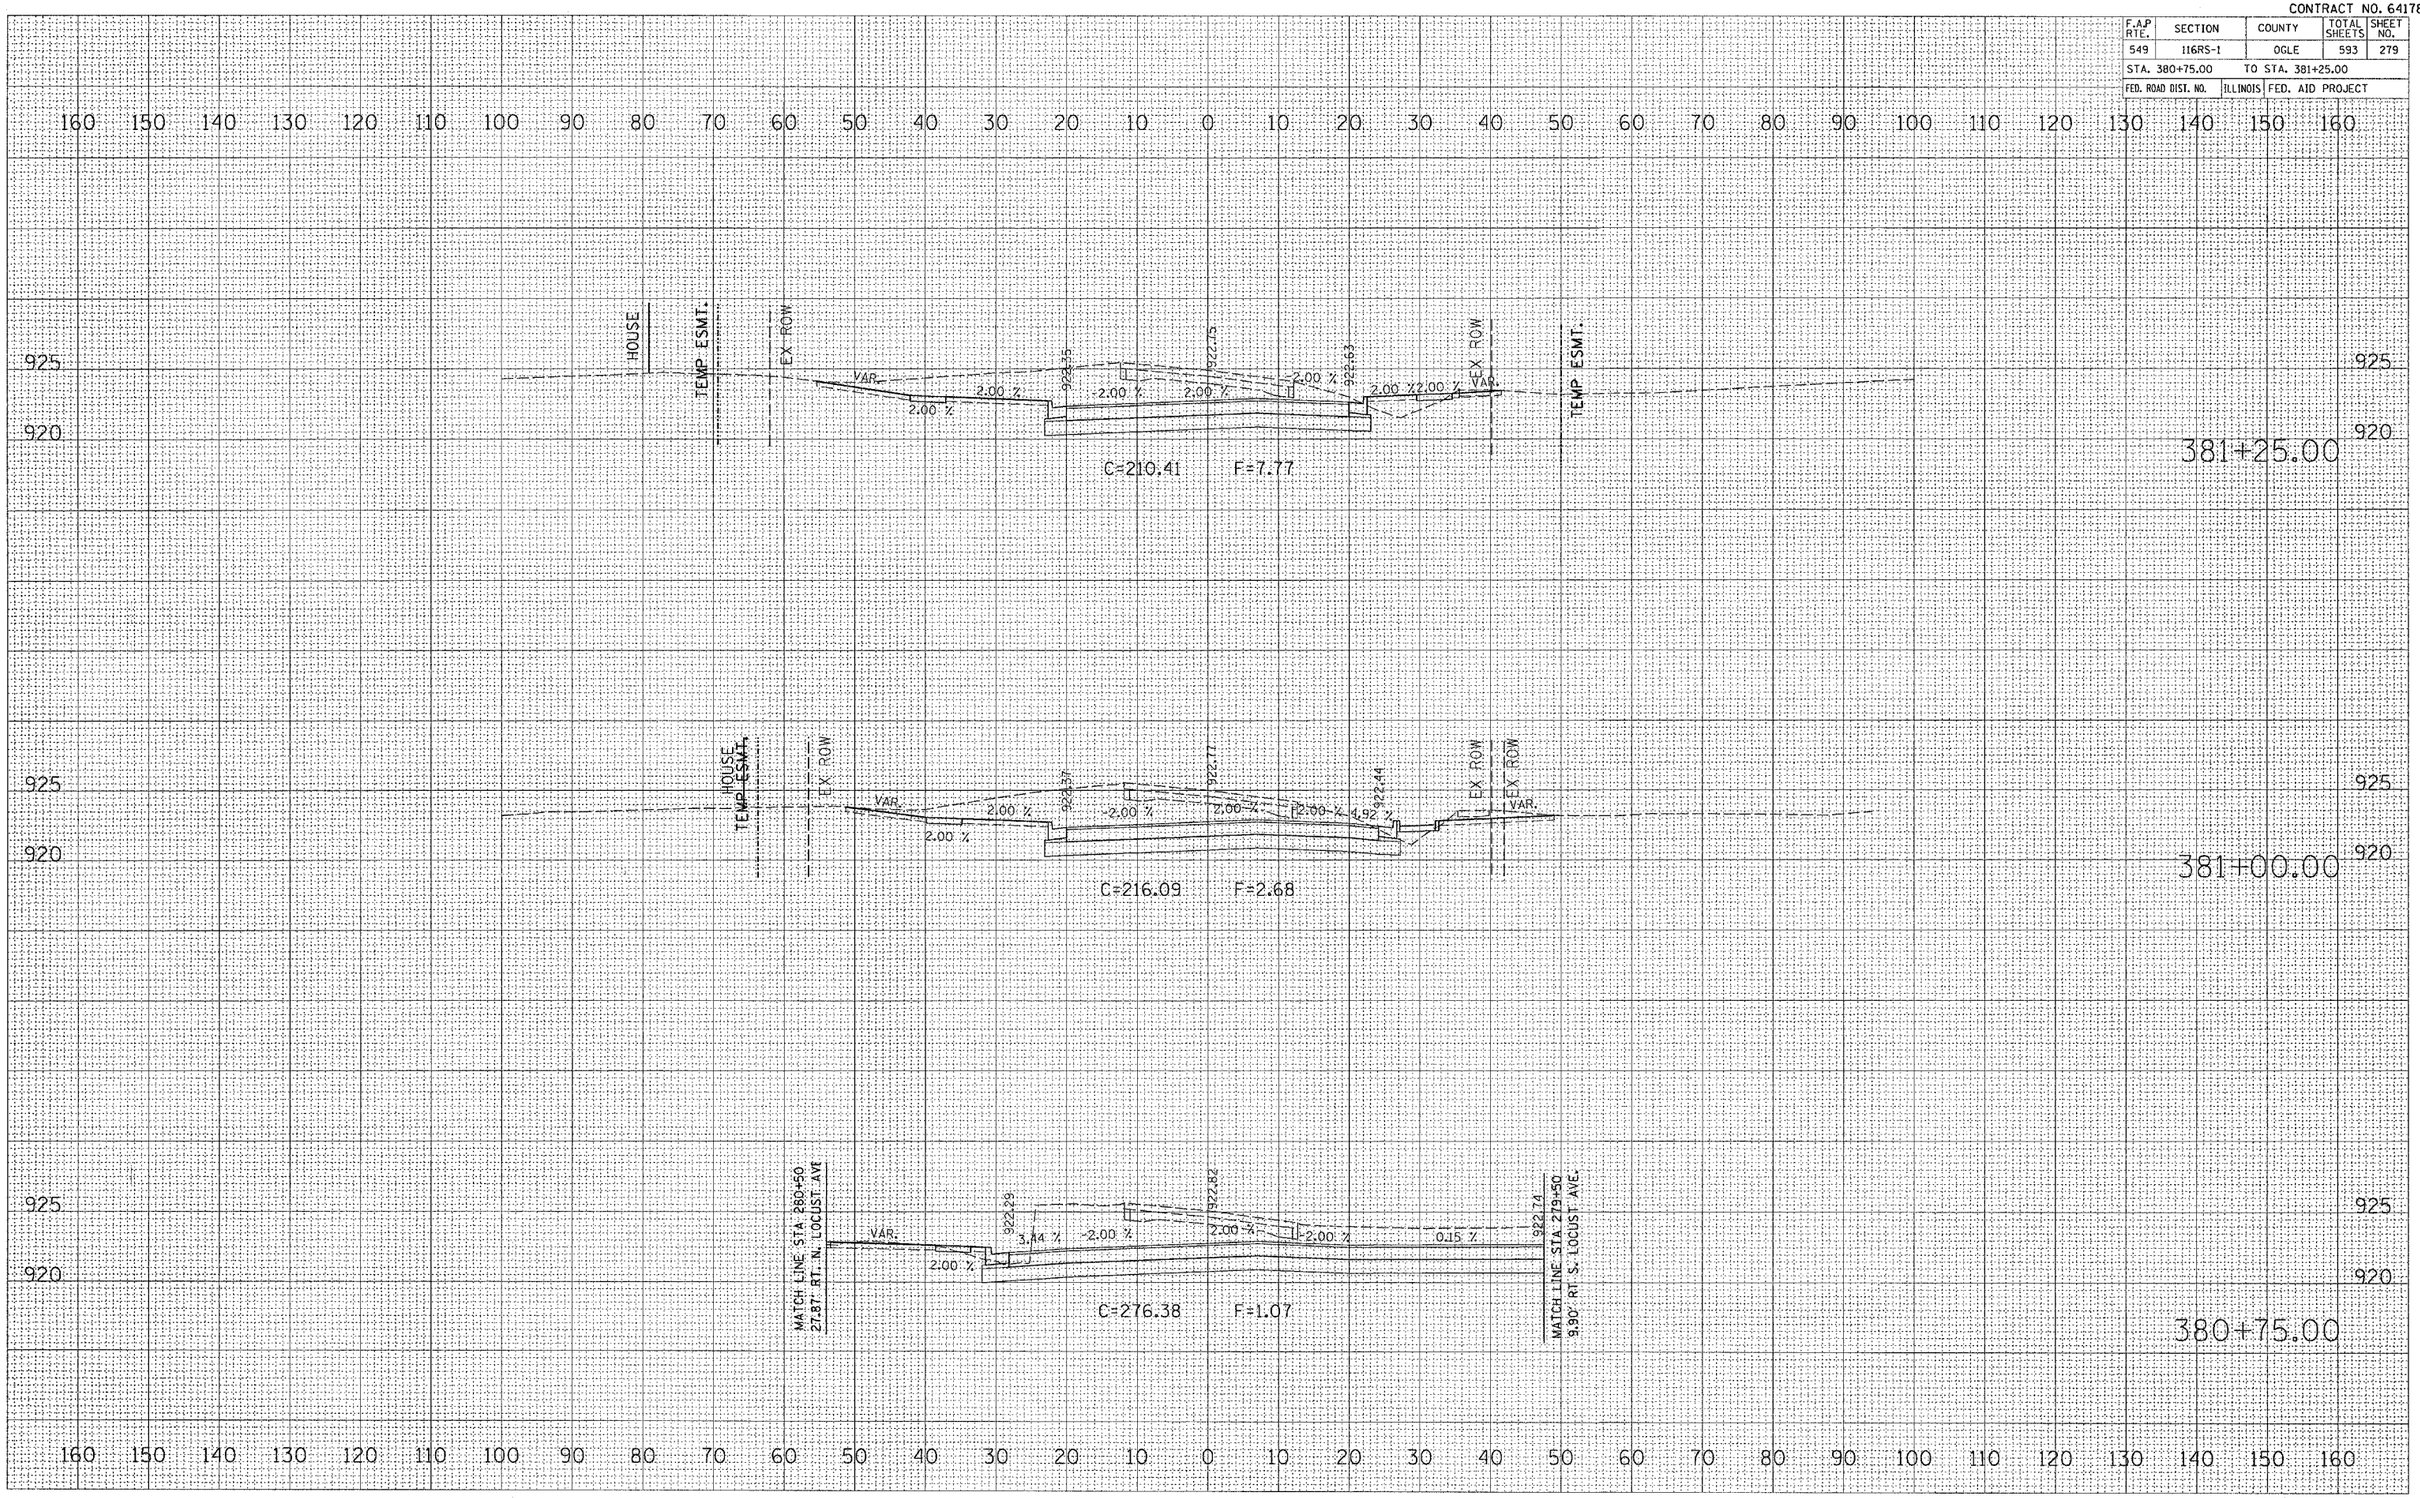

FINAL SURVEY — NOTE BOOK NO. — SURVEYED — PLOTTED — TRACED — AREAS — AREAS CHECKED — BY — DATE

ORIGINAL SURVEY — NOTE BOOK NO. — SURVEYED — PLOTTED — TRACED — AREAS — AREAS CHECKED — BY — DATE

PLOT DATE = Tue Feb 08 11:23:15 2005
FILE NAME = C:\projects\c204497\d08497.m3d
PLOT SCALE = 10.0000 ' / IN.
REFERENCE = #REF#