CONTRACT NO64178

F.A.P RTE.	SECTION	COUNTY	TOTAL SHEETS	SHEET NO.
549	116RS-1	OGLE	593	559
STA. 238+25.00		TO STA. 238+40.00		
FED. ROAD DIST. NO.	ILLINOIS	FED. AID PROJECT		

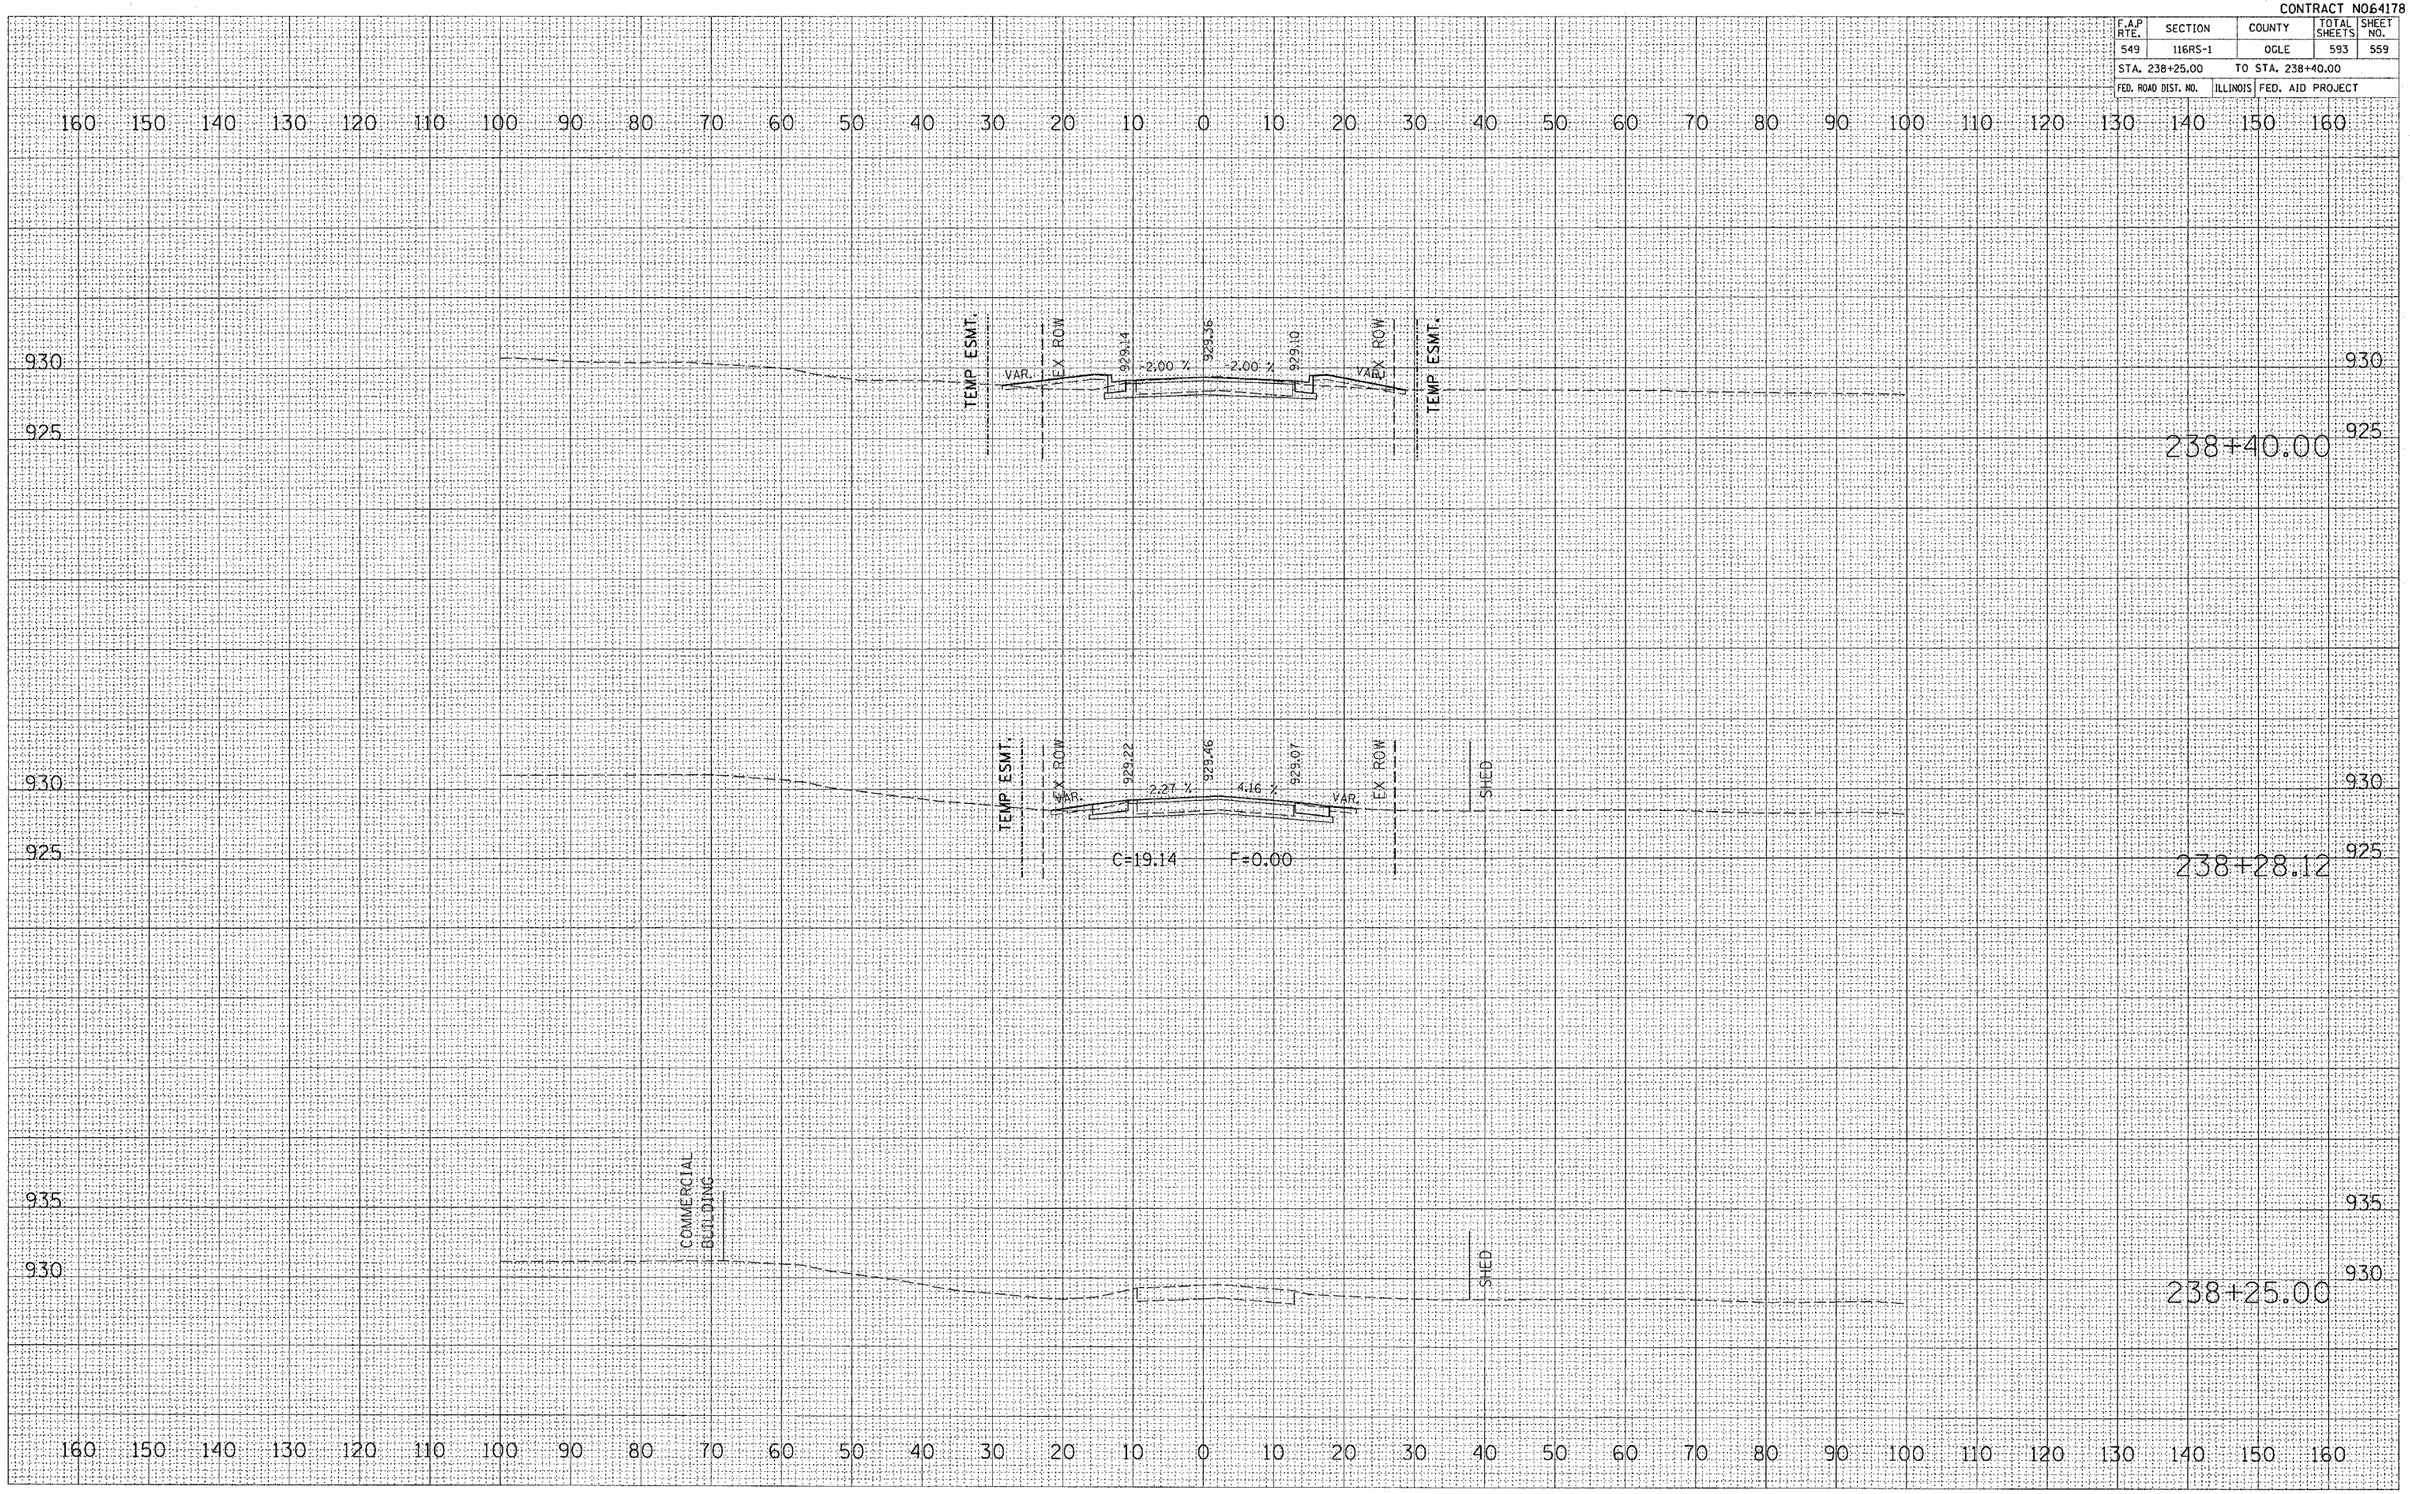

FINAL SURVEY		BY	DATE
NOTE BOOK NO.	SURVEYED		
	PLOTTED		
	TEMPLATE		
	AREAS		
	AREAS CHECKED		

ORIGINAL SURVEY		BY	DATE
NOTE BOOK NO.	SURVEYED		
	PLOTTED		
	TEMPLATE		
	AREAS		
	AREAS CHECKED		

PLOT DATE = Tue Feb 08 13:32:55 2005
FILE NAME = C:\projects\p200497\d00497xs3.dgn
PLOT SCALE = 10.0000 ' / IN.
REFERENCE = REF

OAK AVE.