F.A.S. RTE	SECTION	COUNTY	TOTAL SHEETS	SHEET NO.
1197	105 BR-2	WHITESIDE	59	49
STA. 227+90.64	TO STA.228+13.07			
FED. ROAD DIST. NO.	ILLINOIS FED. AID PROJECT			

CONTRACT 64421

FINAL SURVEY — NOTE BOOK NO. — SURVEYED — PLOTTED — TEMPLATE — AREAS — AREAS CHECKED — BY — DATE

ORIGINAL SURVEY — NOTE BOOK NO. — SURVEYED — PLOTTED — TEMPLATE — AREAS — AREAS CHECKED — BY — DATE

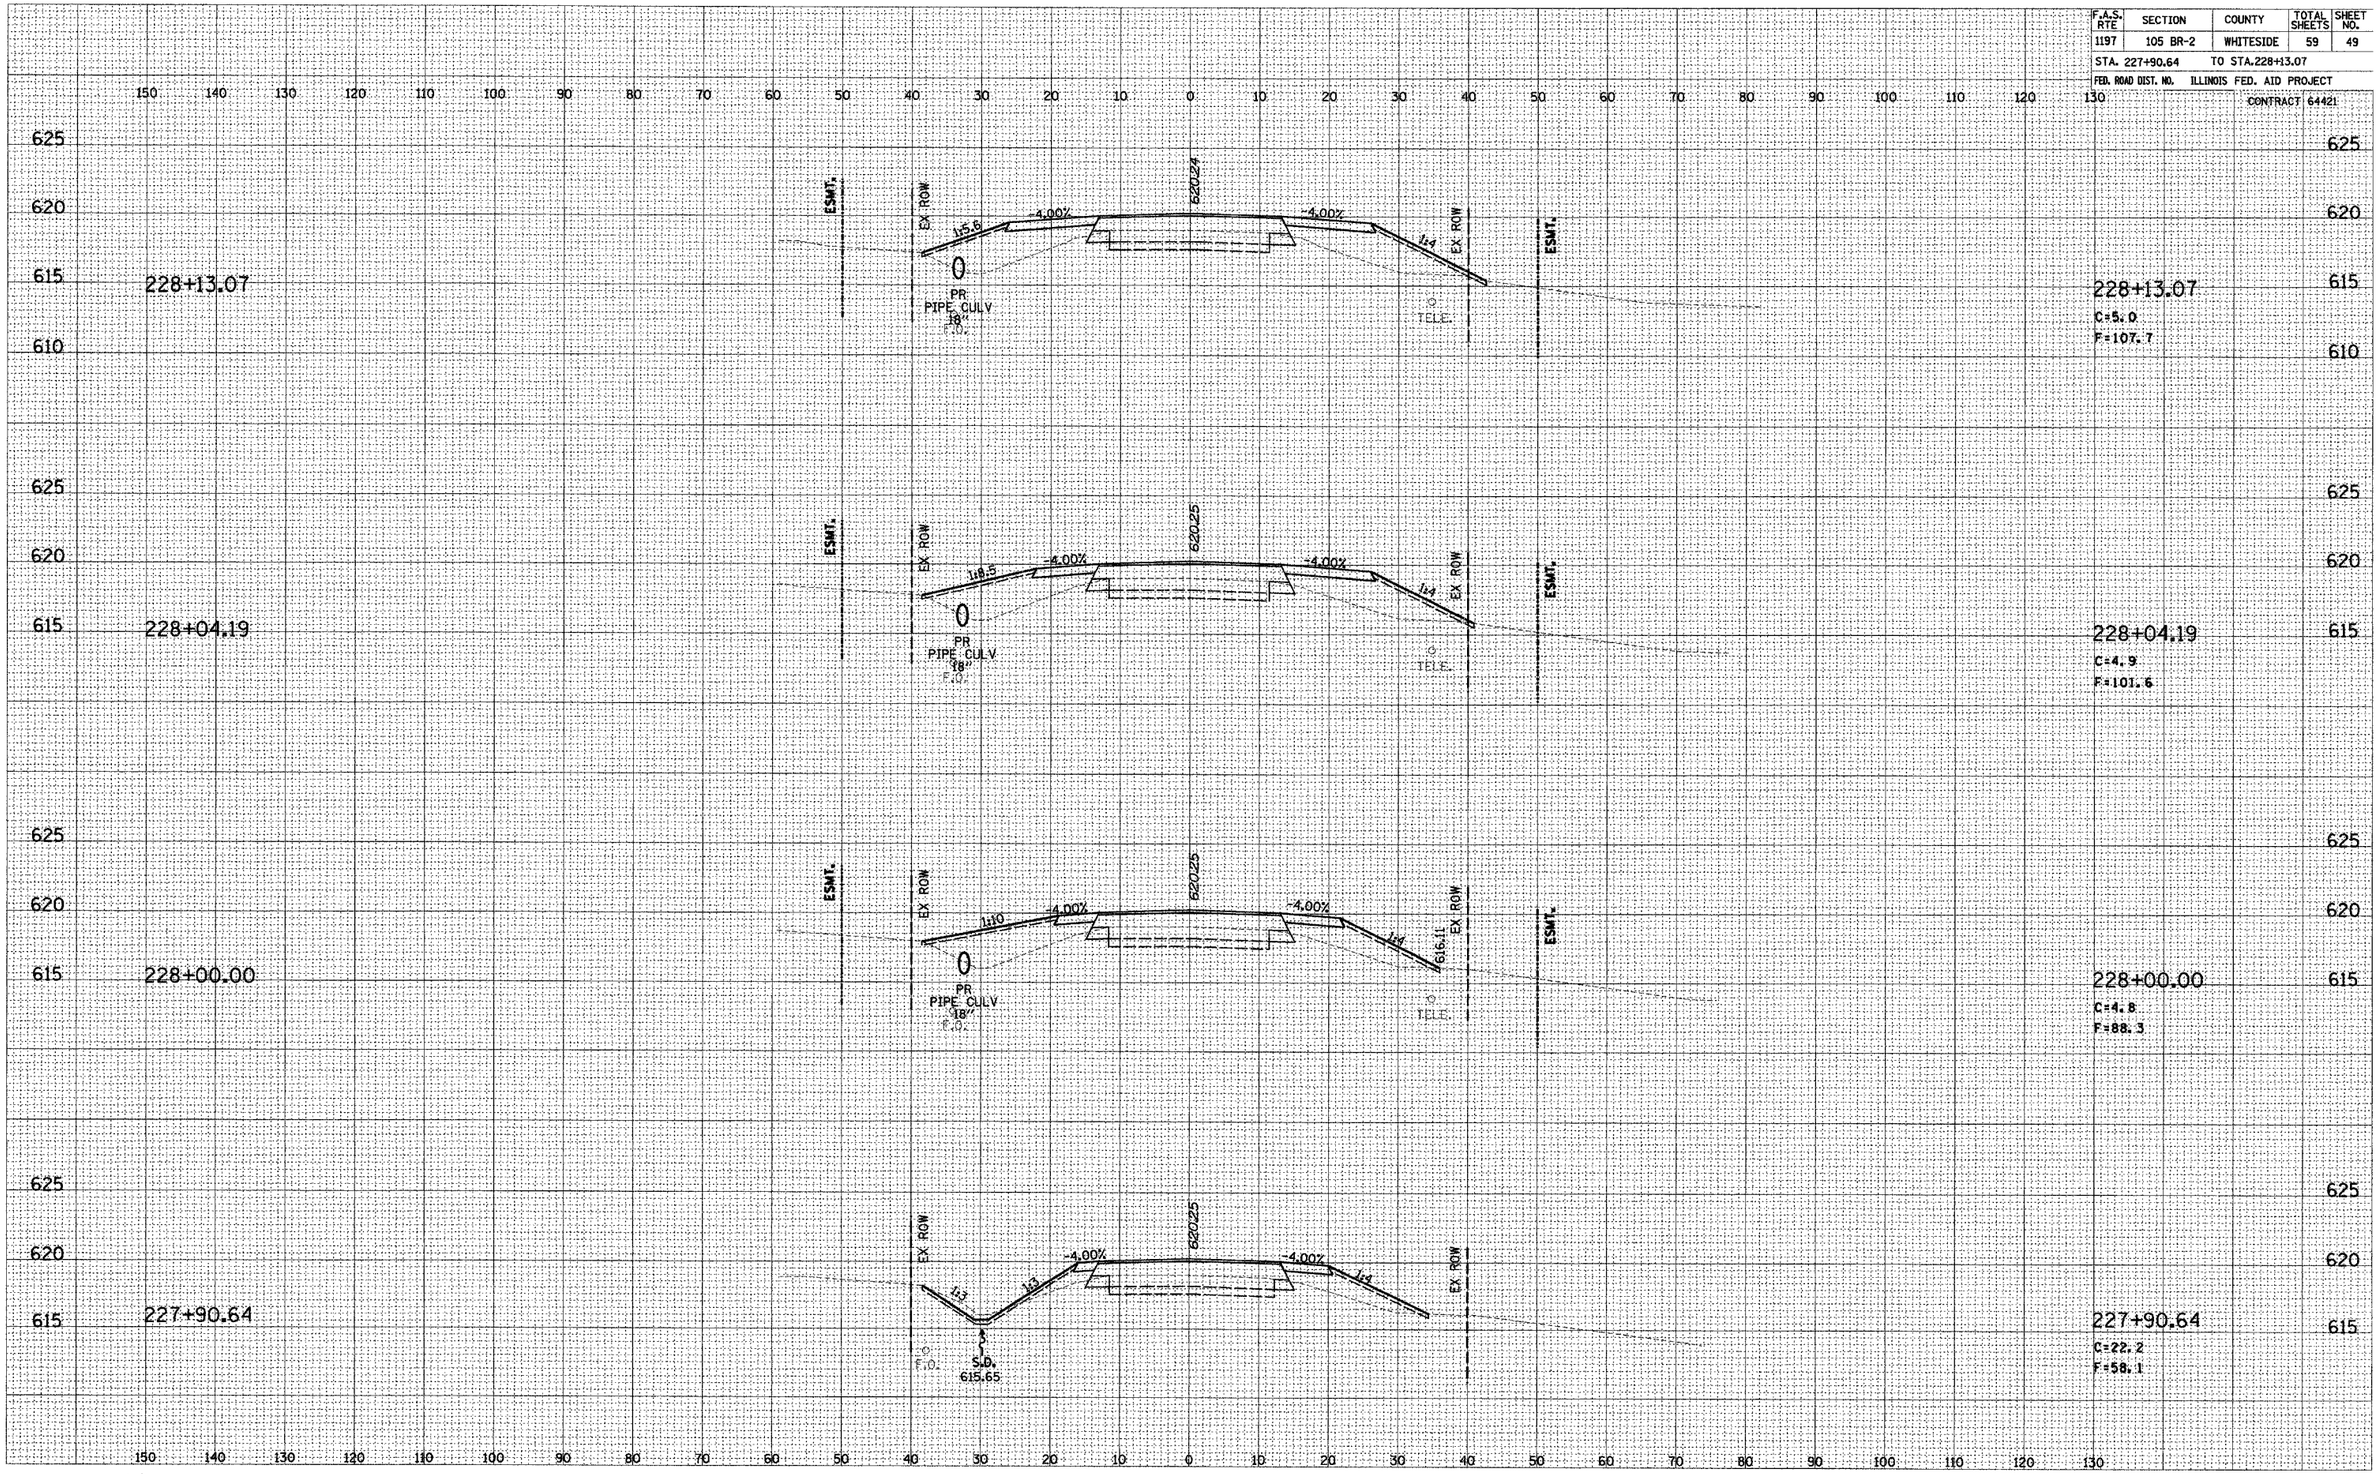

PLOT DATE: 11/5/2004 10:57:21 AM D05499AXM1.DGN

MOLINE ROAD STA 227+90.64 TO STA 228+13.07