F.A.S. RTE	SECTION	COUNTY	TOTAL SHEETS	SHEET NO.
1197	105 BR-2	WHITESIDE	59	51

STA. 228+71.72 TO STA.229+01.72

FED. ROAD DIST. NO. | ILLINOIS | FED. AID PROJECT

CONTRACT 64421

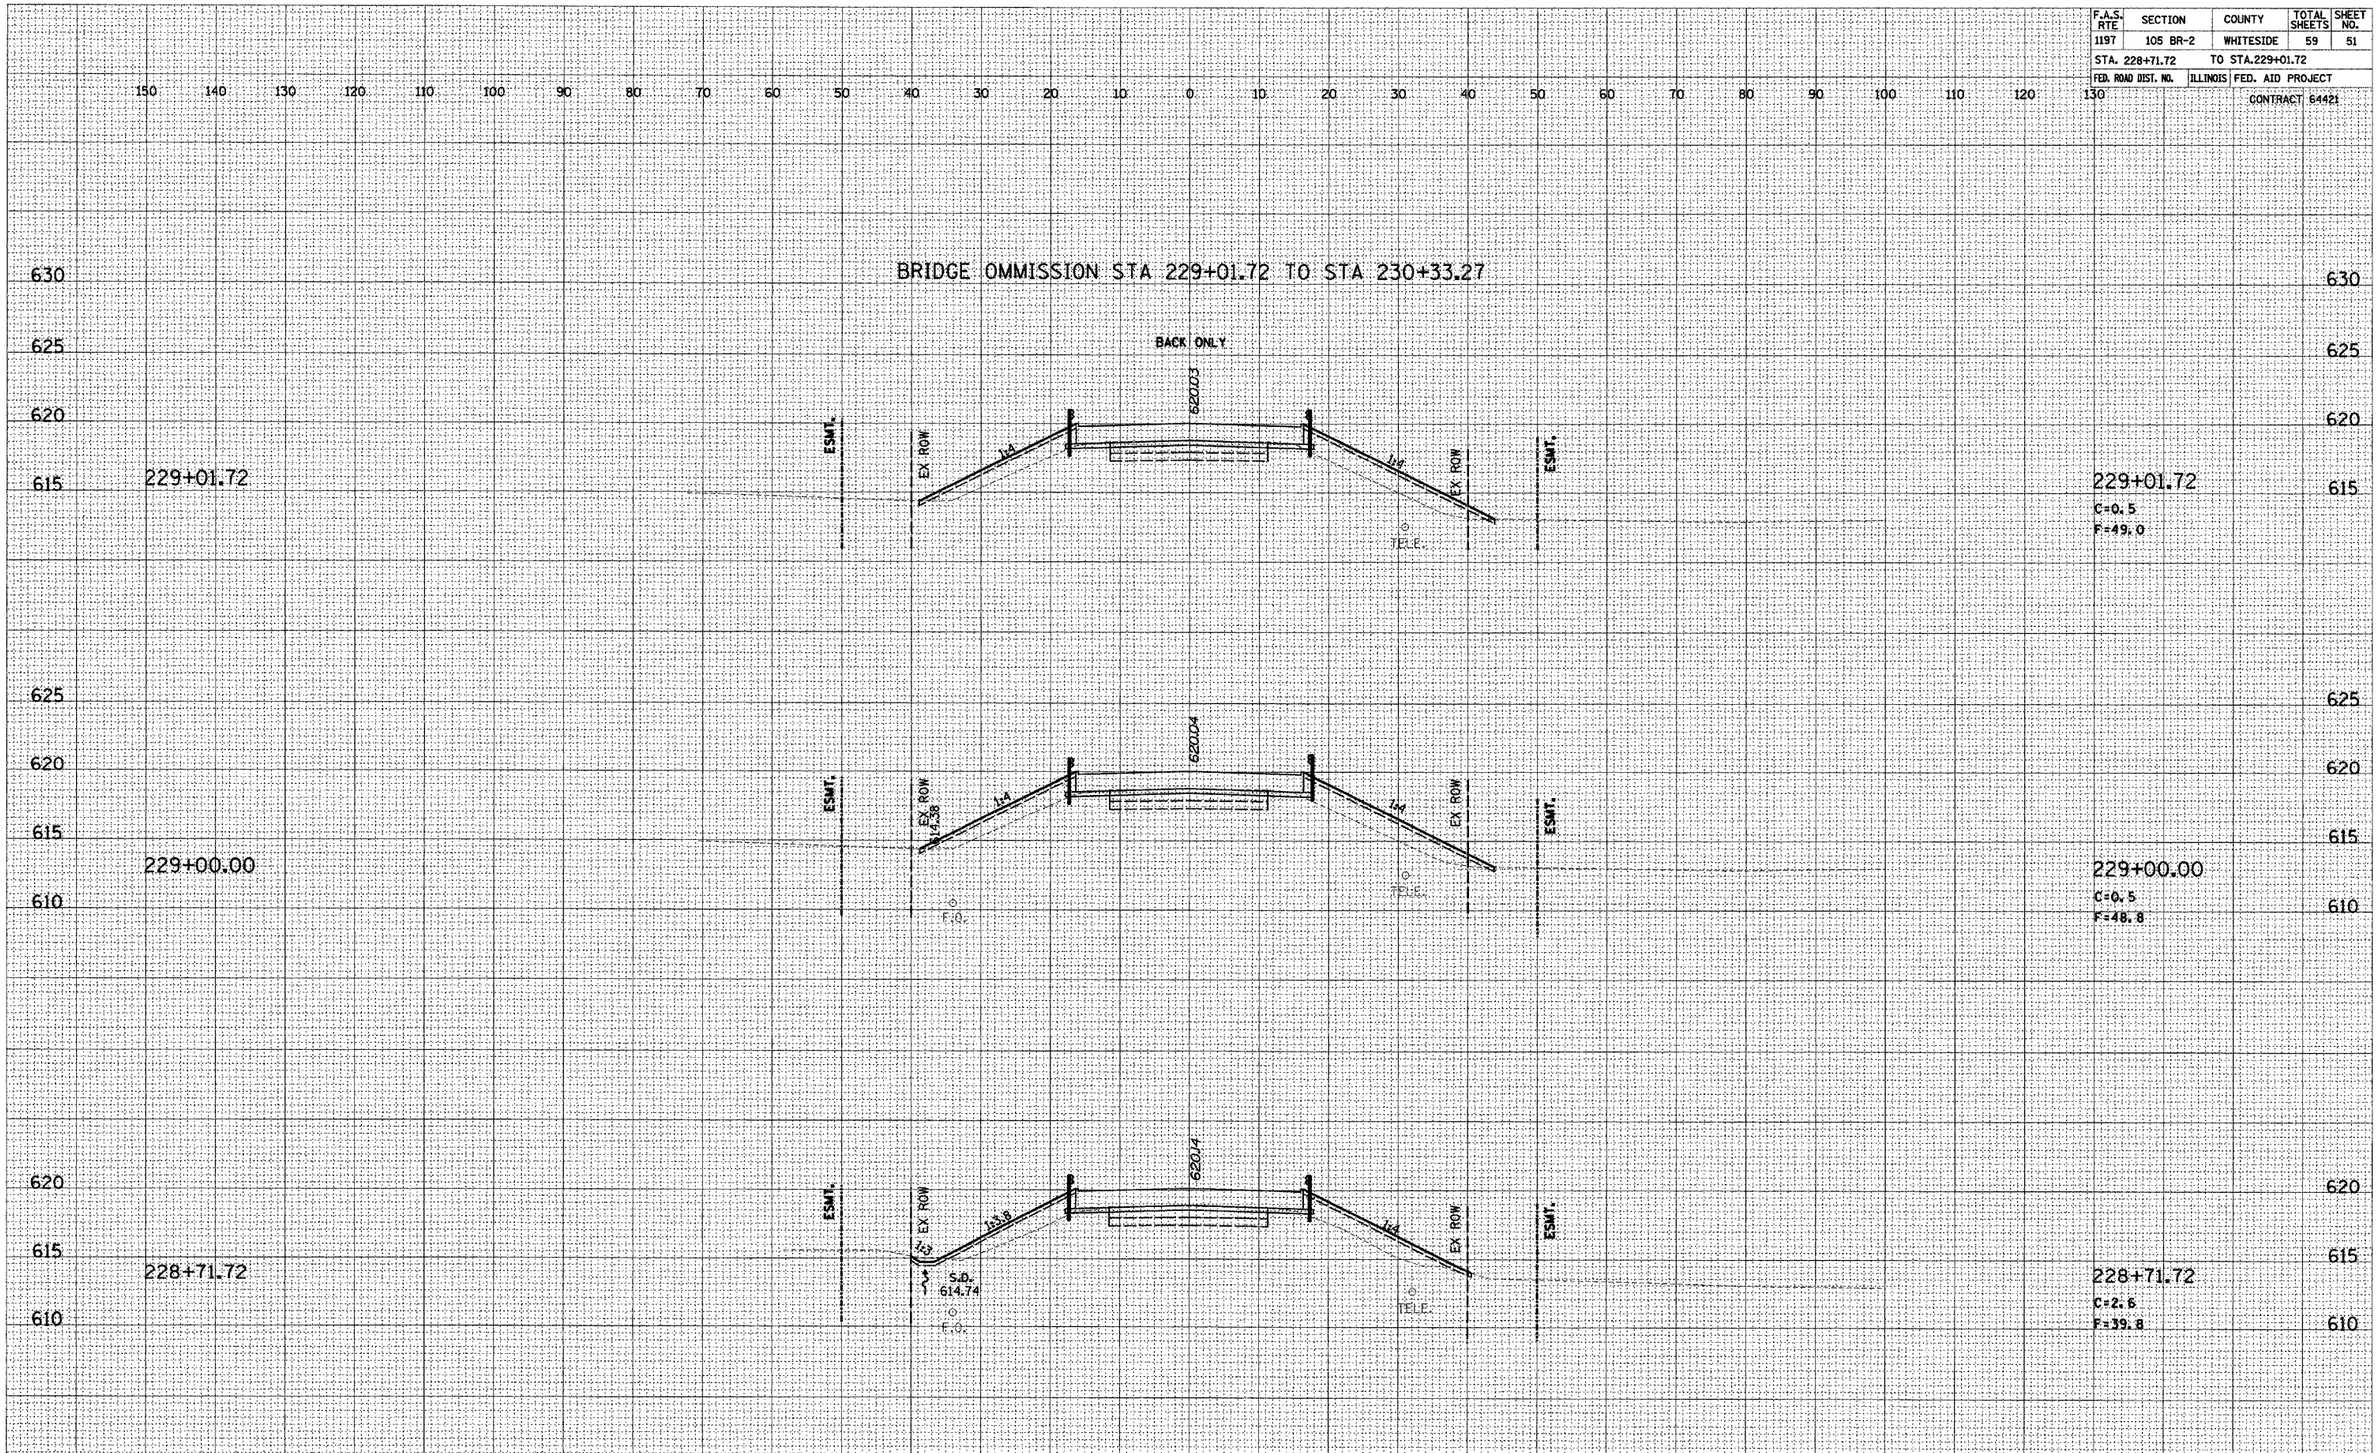

PLOT DATE: 11/5/2004 10:57:37 AM D05499AXM1.DGN

MOLINE ROAD STA 228+71.72 TO STA 229+01.72