CONTRACT NO. 64634

F.A.P. RTE.	SECTION	COUNTY	TOTAL SHEETS	SHEET NO.
553	120RS-3	OGLE	145	98
STA.		TO STA.		
FED. ROAD DIST. NO.	ILLINOIS	FED. AID PROJECT		

EROSION CONTROL & SEEDING DETAILS

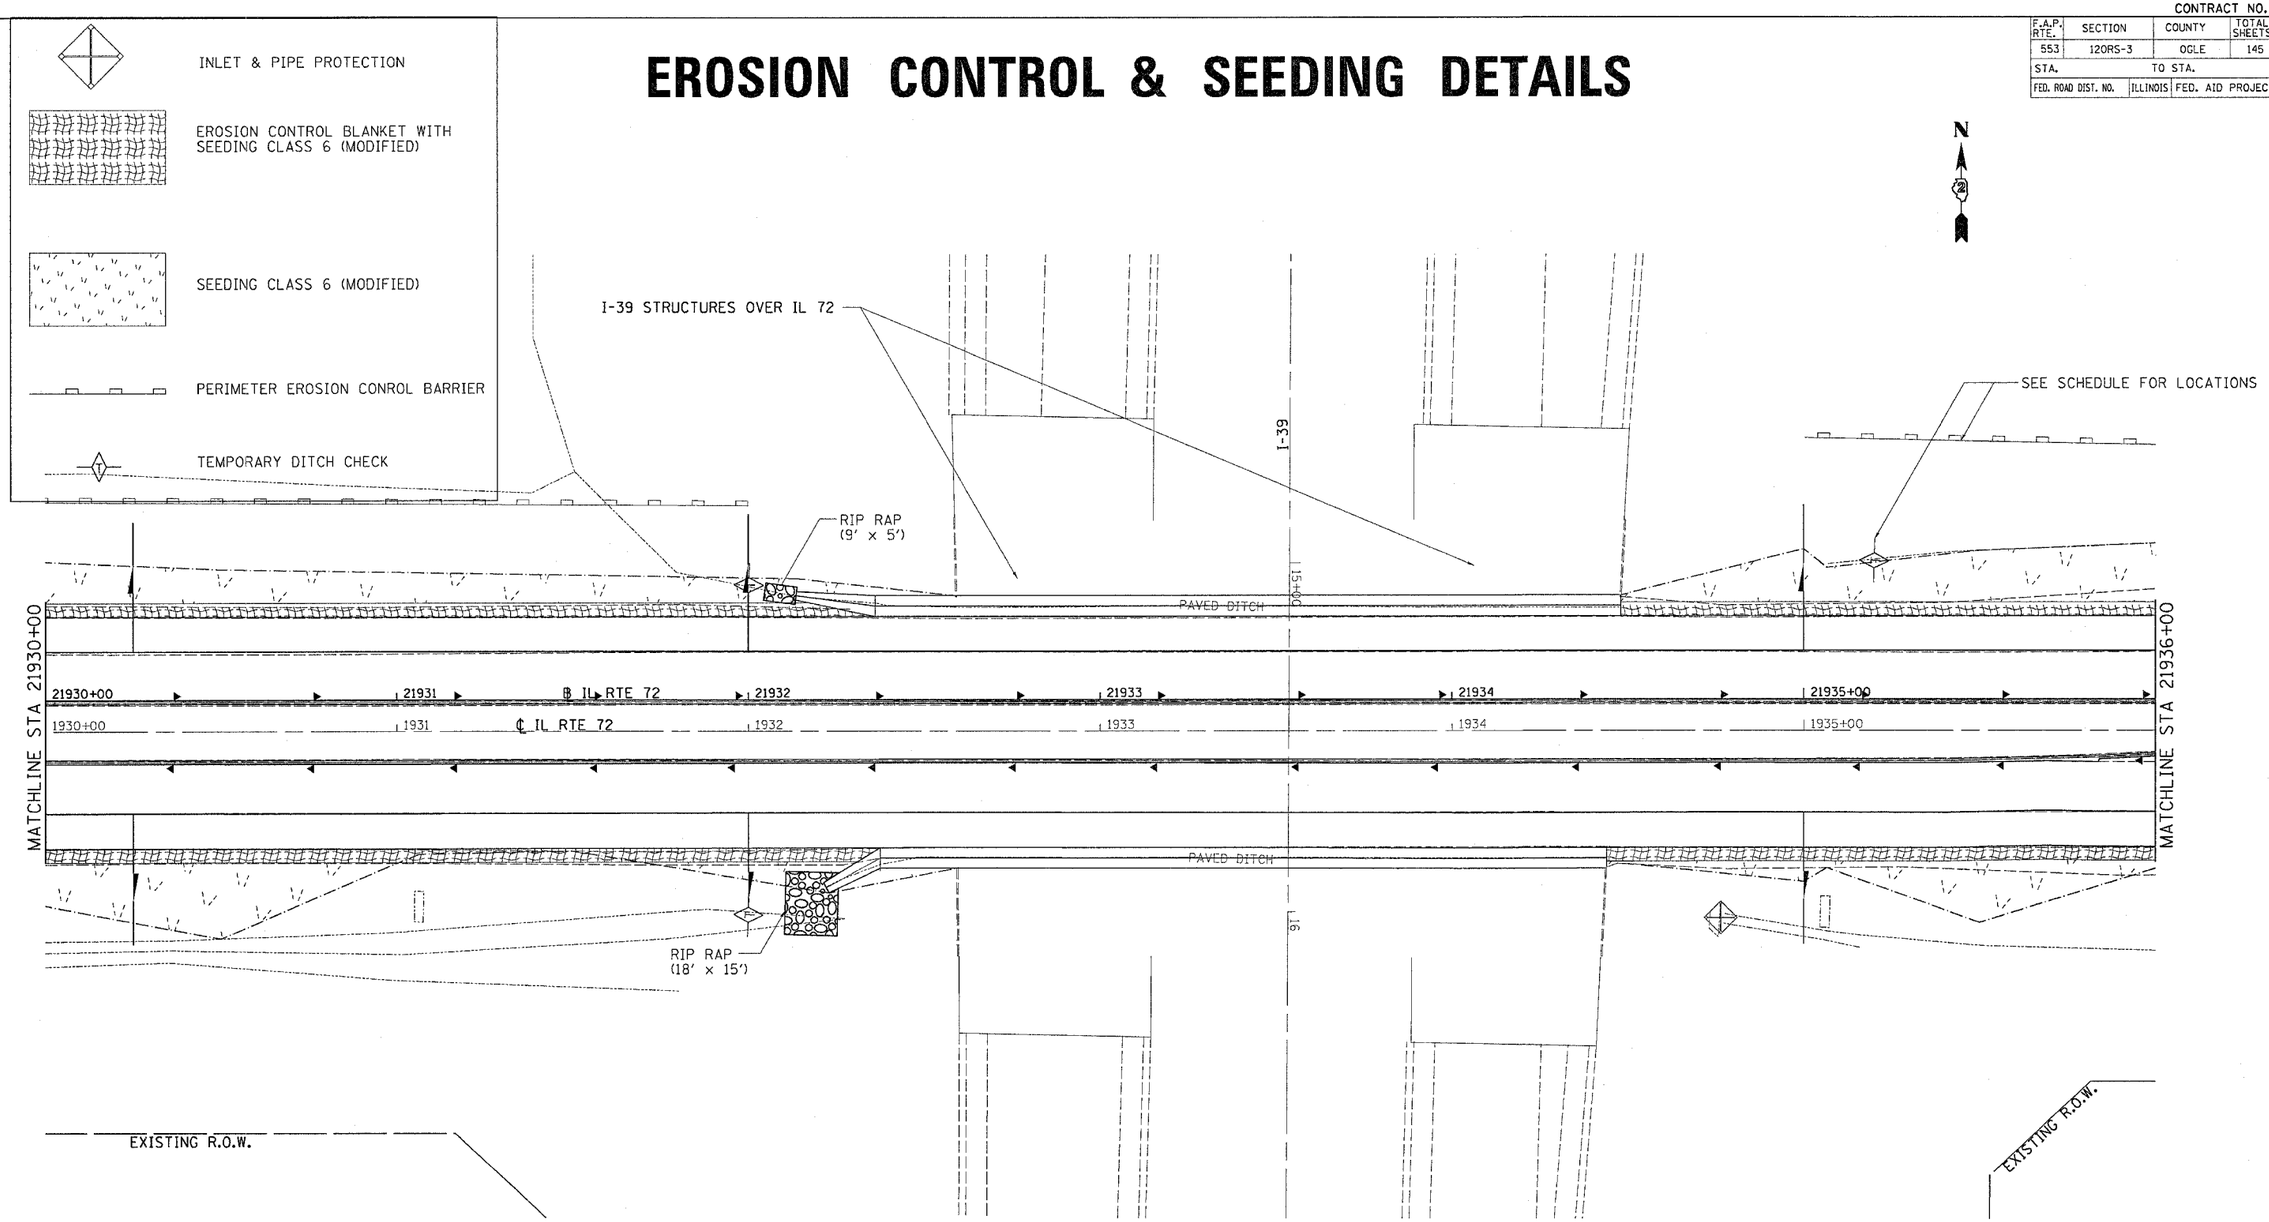

PLOT DATE = Mon Mar 28 14:53:38 2005
FILE NAME = c:\pwworking\dot\d0216200\sht02e08er.dgn
PLOT SCALE = 20.0000 ' / IN.