CONTRACT NO. 64A10

F.A.P RTE.	SECTION	COUNTY	TOTAL SHEETS	SHEET NO.
595	(2R) M&TS	HENRY	90	68
STA. 112+75.00		TO STA. 113+25.00		
FED. ROAD DIST. NO.	ILLINOIS	FED. AID PROJECT		

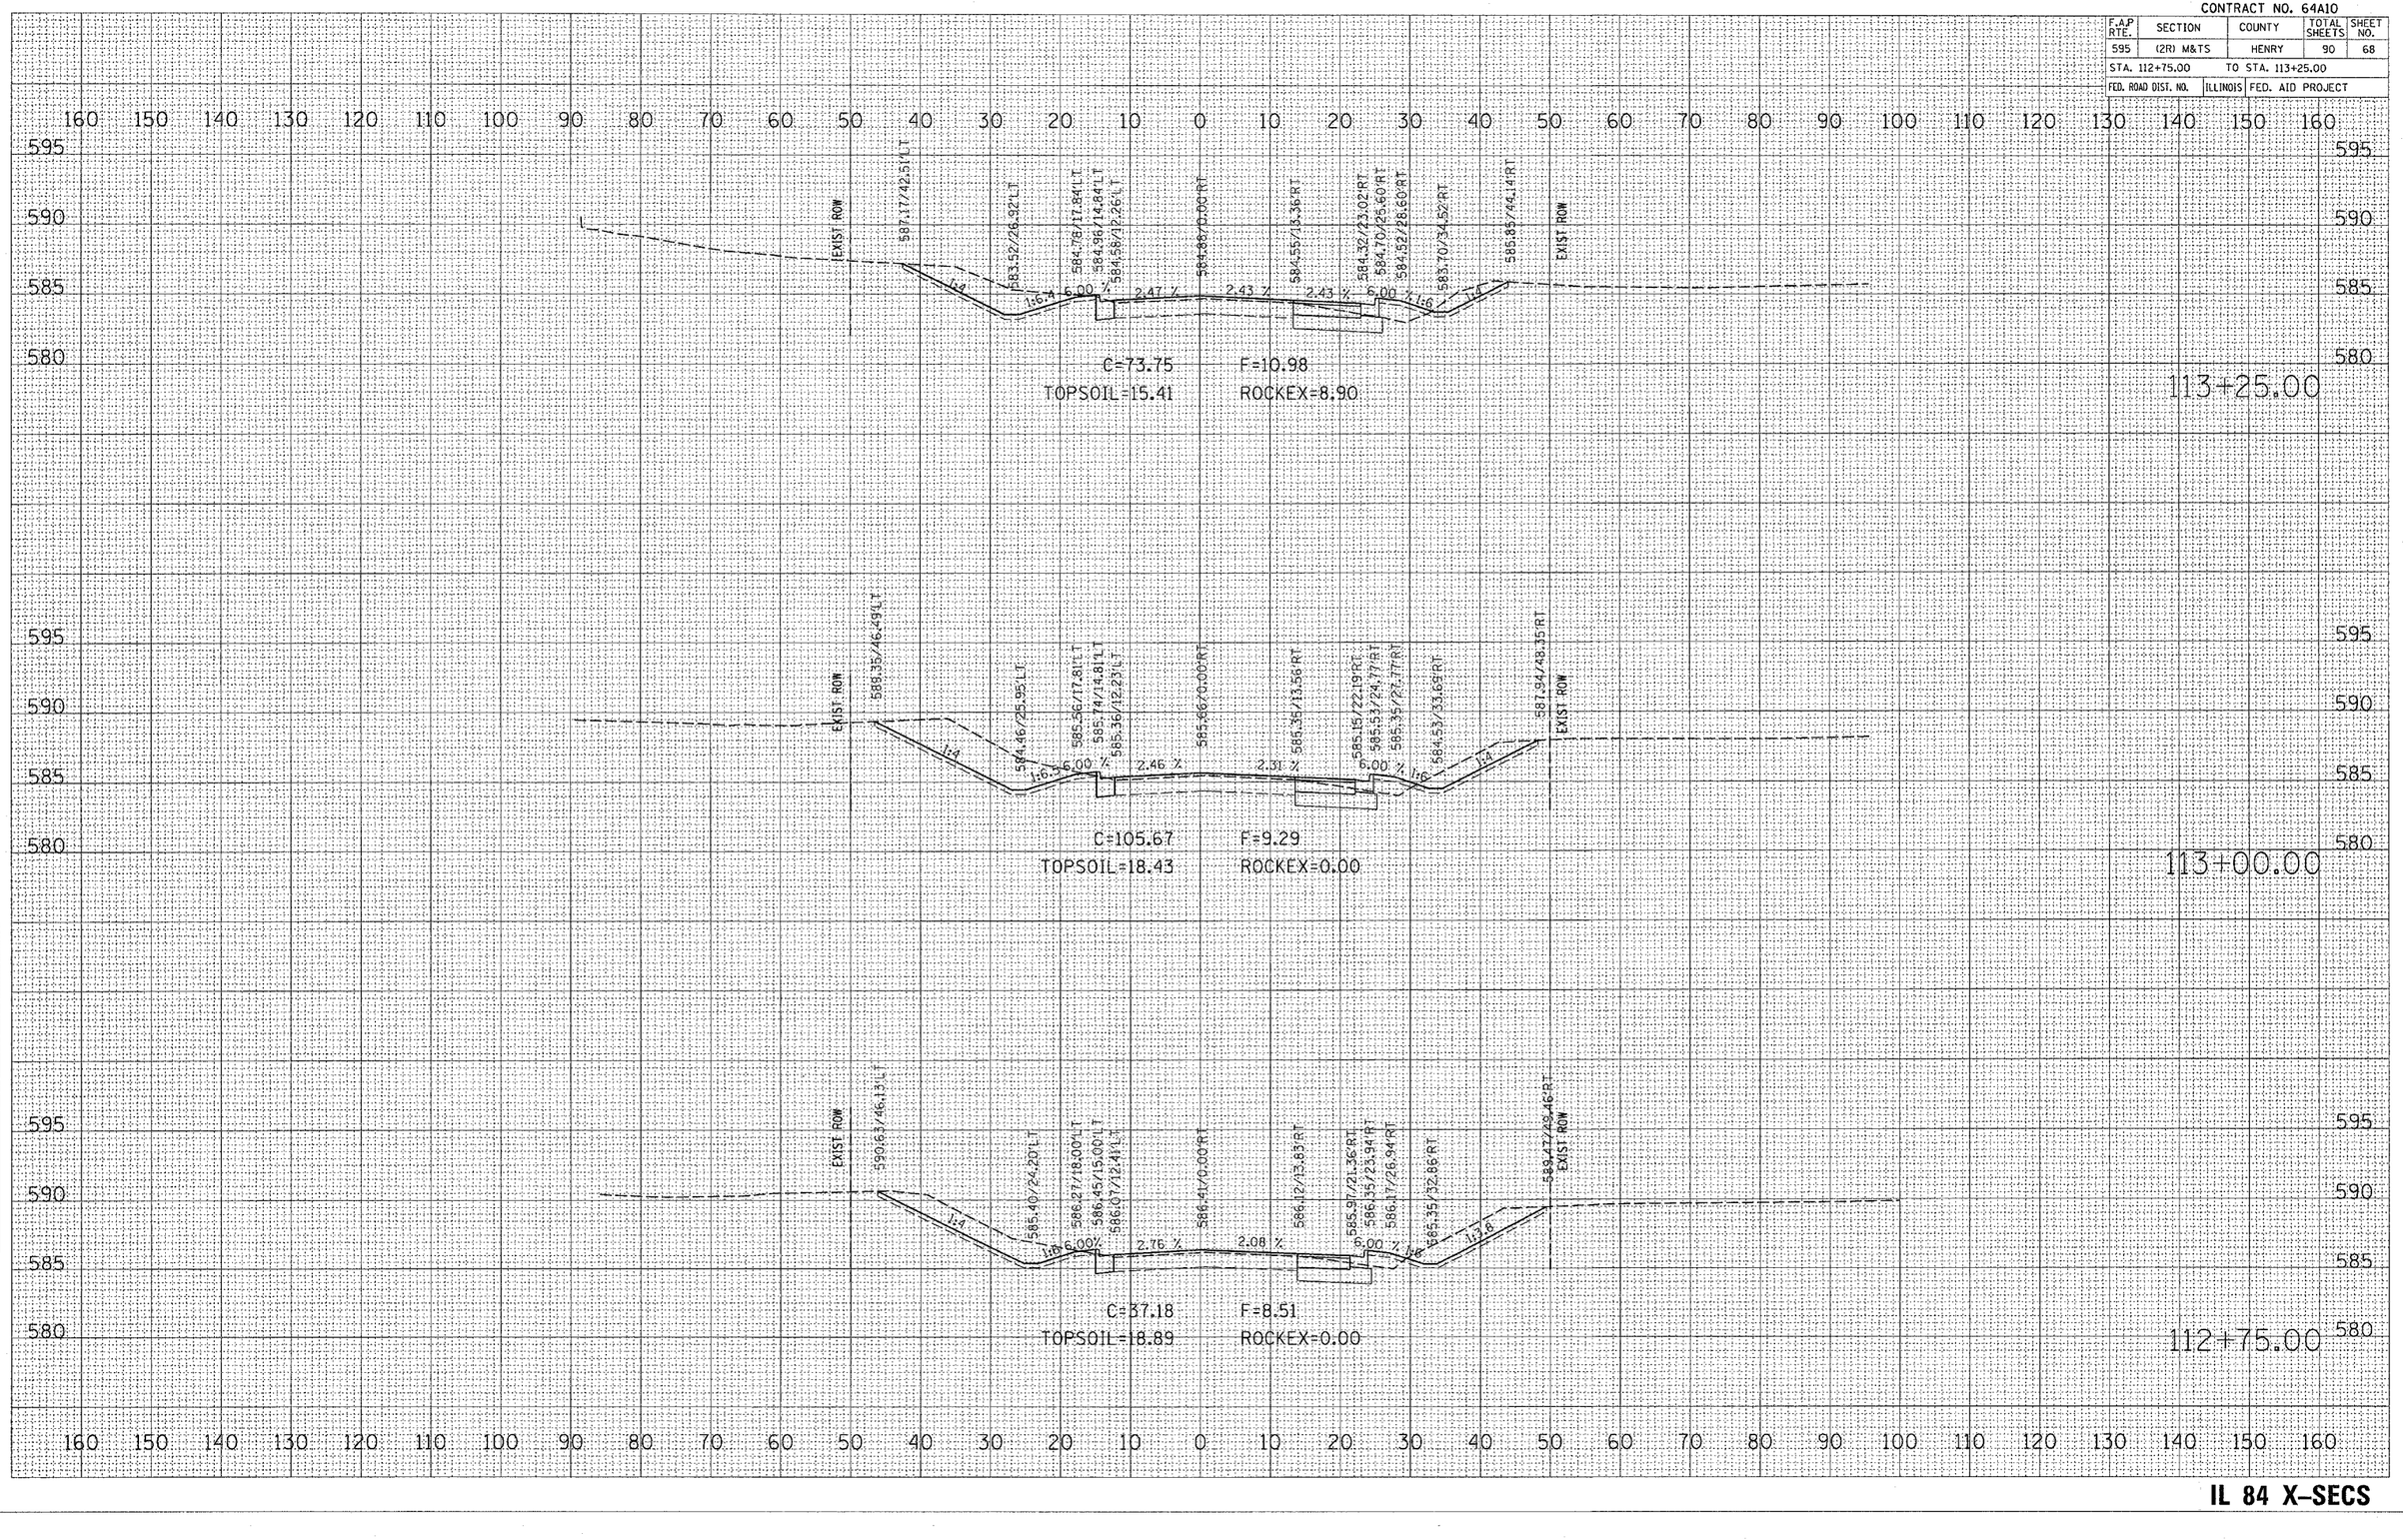

FINAL SURVEY — NOTE BOOK — NO. — SURVEYED — PLOTTED — TEMPLATE — AREAS — AREAS CHECKED — BY — DATE

ORIGINAL SURVEY — NOTE BOOK — NO. — SURVEYED — PLOTTED — YE — YTE — AREAS CHECKED — BY — DATE

PLOT DATE = Wed Feb 09 10:24:27 2005
FILE NAME = c:\projects\p205884\xsecs\il84_xsecs.dgn
FIELD BOOK = 1E 00000 / 1N
REFERENCE = #REF#

IL 84 X-SECS