CONTRACT NO. 64A10

F.A.P RTE.	SECTION	COUNTY	TOTAL SHEETS	SHEET NO.
595	(2R) M&TS	HENRY	90	79
STA. 120+75.00		TO STA. 121+25.00		
FED. ROAD DIST. NO.	ILLINOIS	FED. AID PROJECT		

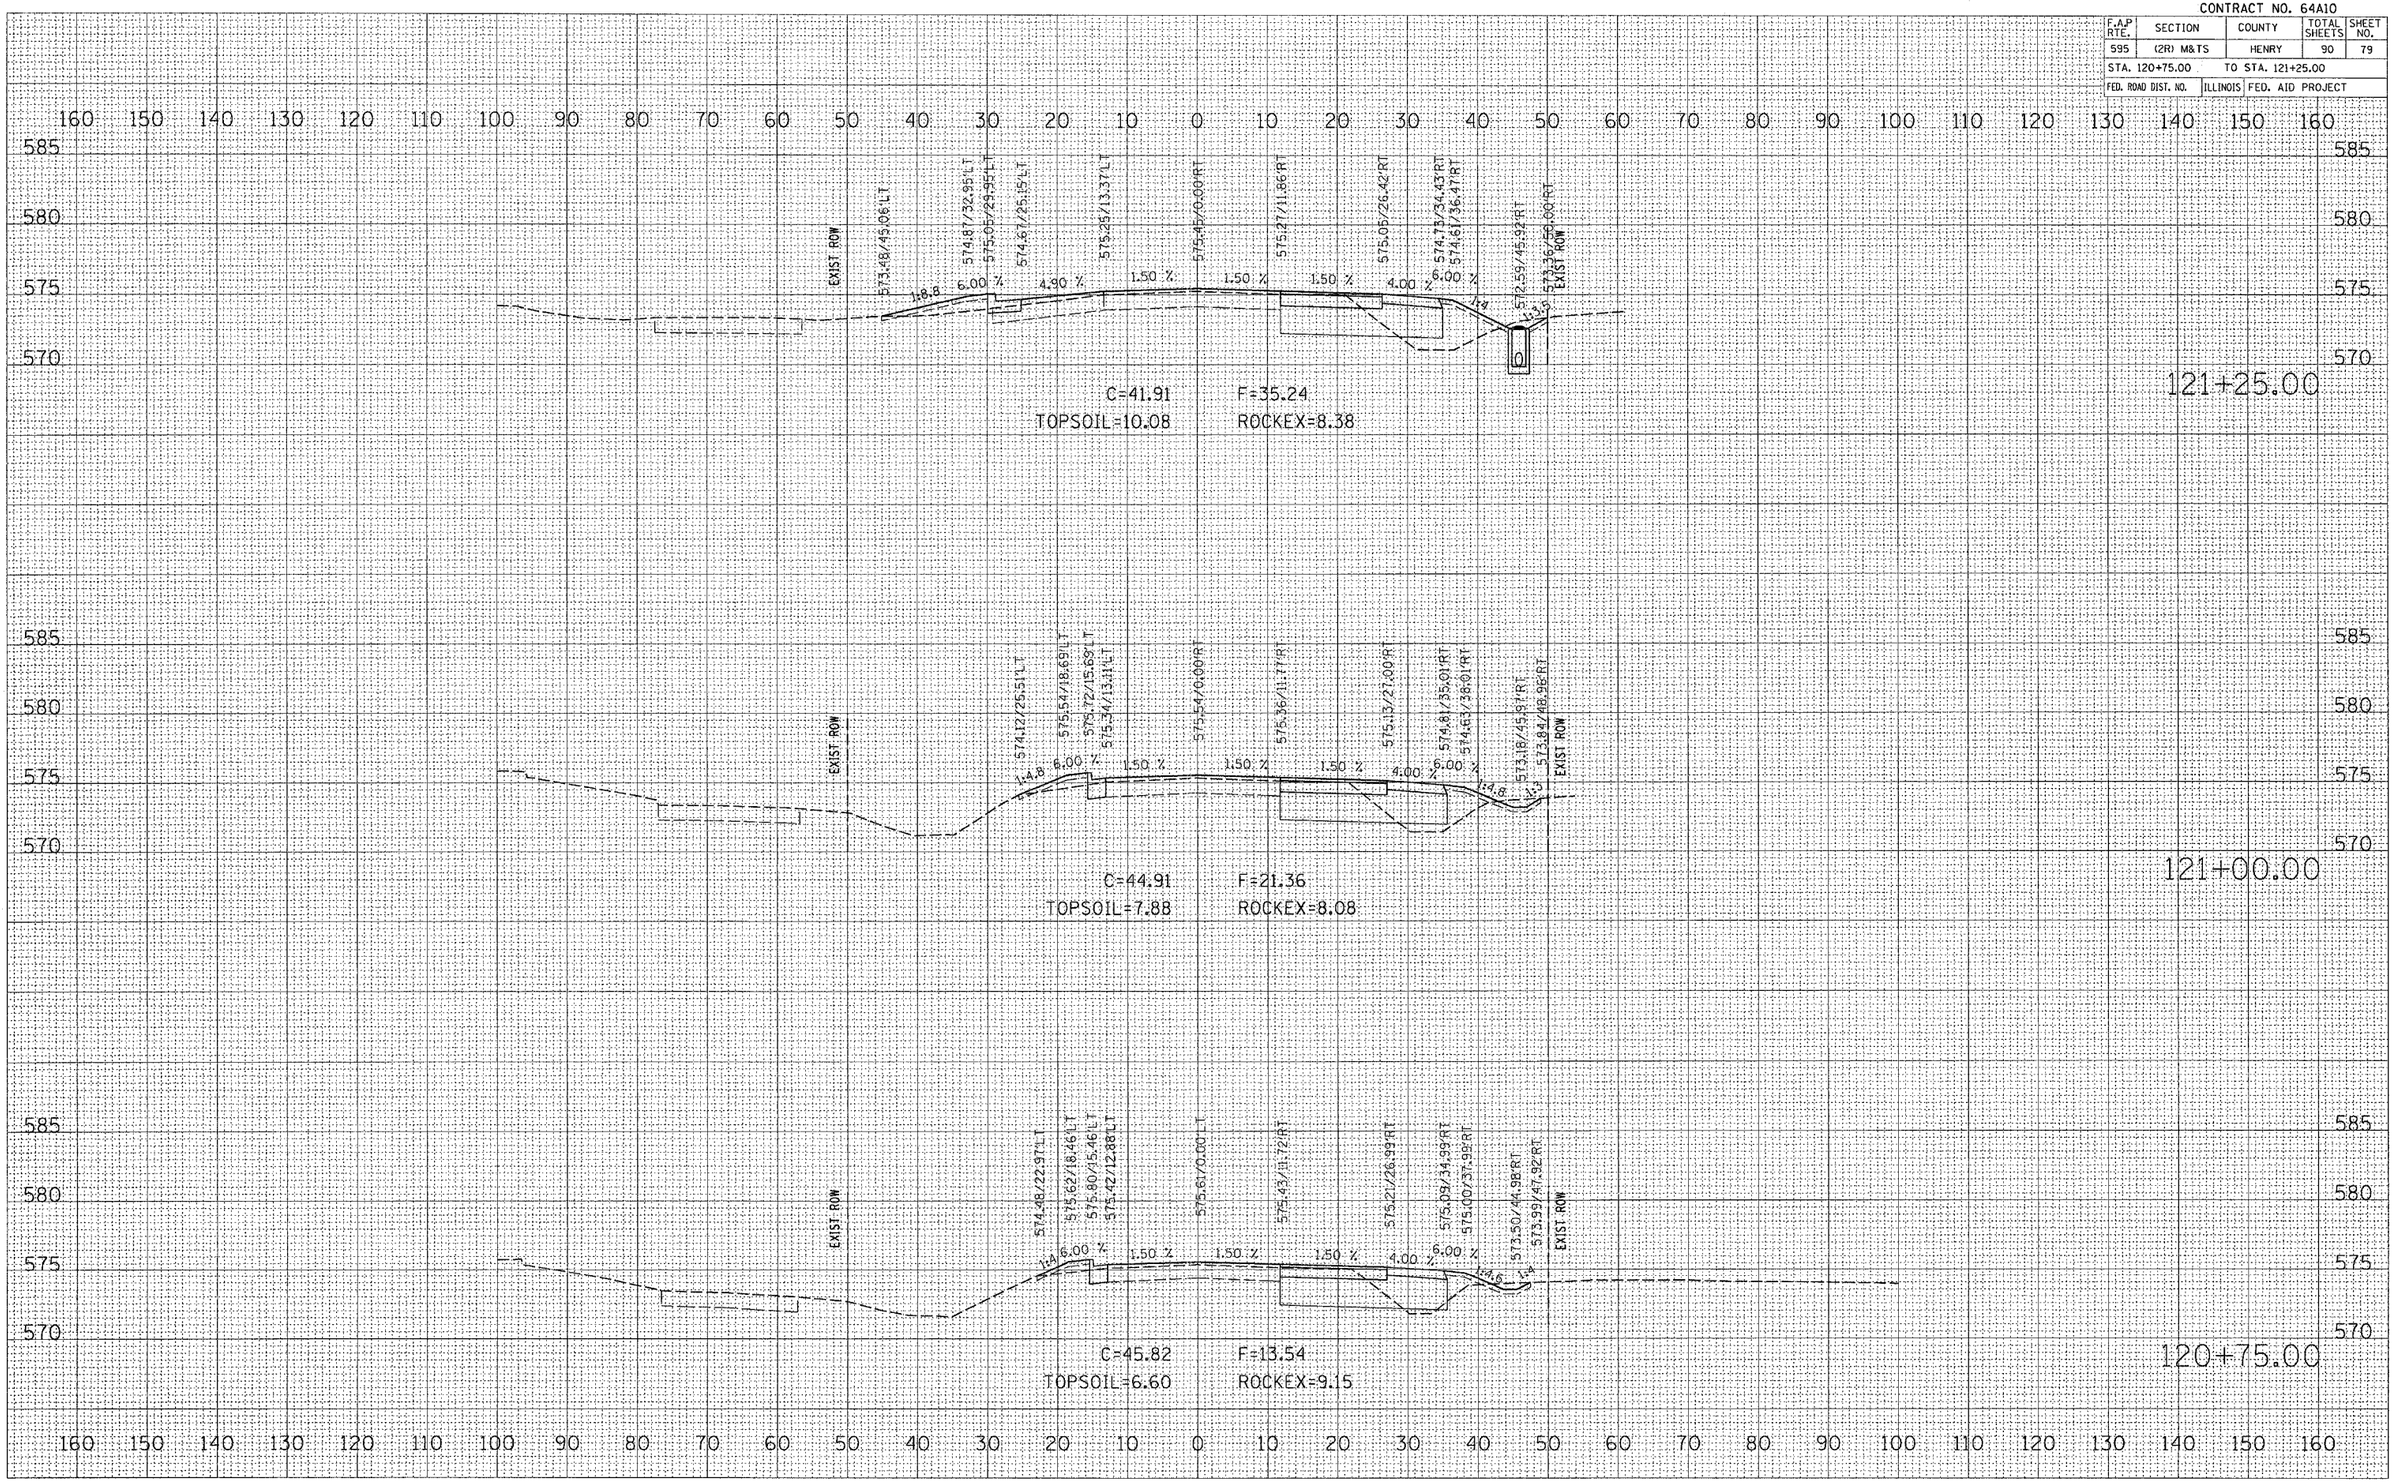

IL 84 X-SECS

PLOT DATE = Wed Feb 09 10:24:33 2005
FILE NAME = c:\projects\h2058841\sheets\il84_dgn
PLOT SCALE = 10.0000 ' / IN.
REFERENCE = REF