CONTRACT NO. 64A10

F.A.P RTE.	SECTION	COUNTY	TOTAL SHEETS	SHEET NO.
595	(2R) M&TS	HENRY	90	81
STA. 122+25.00		TO STA. 122+75.00		
FED. ROAD DIST. NO.	ILLINOIS	FED. AID PROJECT		

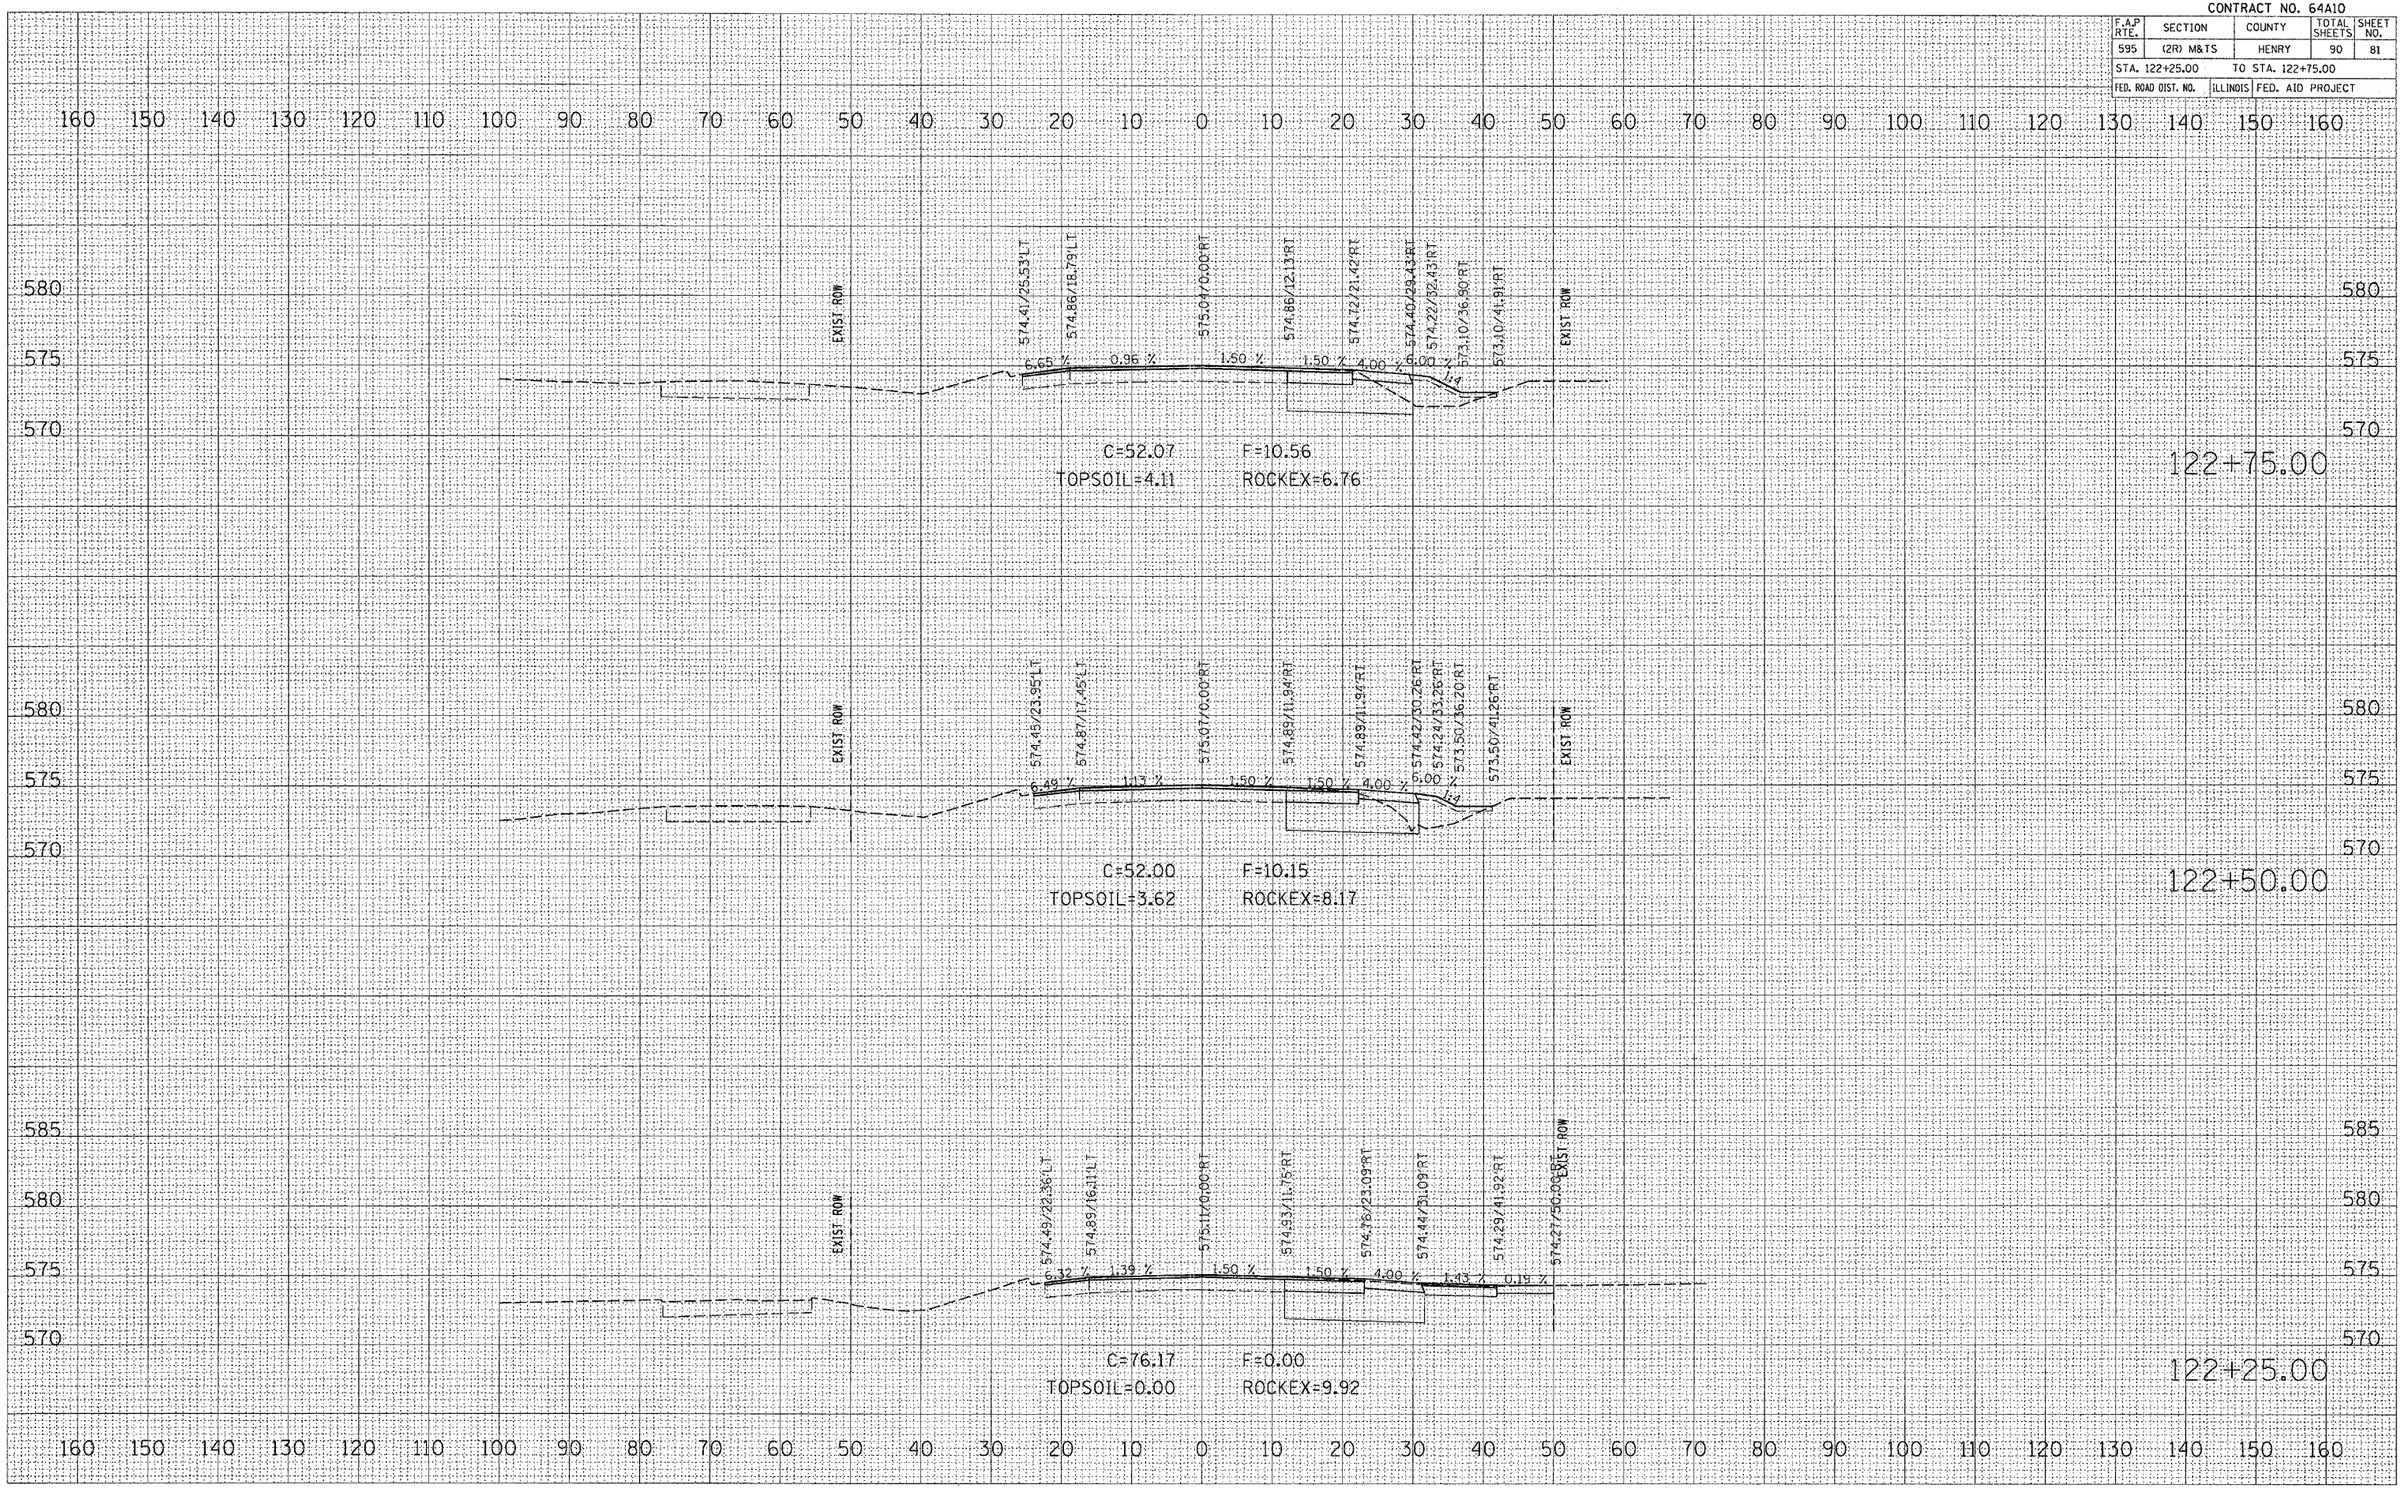

IL 84 X-SECS

FINAL SURVEY | NOTE BOOK | NO. | SURVEYED | PLOTTED | TOPSOIL AREAS | AREAS CHECKED | BY | DATE

ORIGINAL SURVEY | NOTE BOOK | NO. | SURVEYED | PLOTTED | TYE | PEL | AREAS CHECKED | BY | DATE

PLOT DATE = Wed Feb 09 10:24:24 2005
FILE NAME = c:\projects\pc00584\xsects1841.dgn
PLOT SCALE = 10.0000 ' / IN.
REFERENCE = REF