CONTRACT NO. 64A10

F.A.P. RTE.	SECTION	COUNTY	TOTAL SHEETS	SHEET NO.
595	(2R) M&TS	HENRY	90	84
STA. 124+50.00		TO STA. 125+00.00		
FED. ROAD DIST. NO.	ILLINOIS	FED. AID PROJECT		

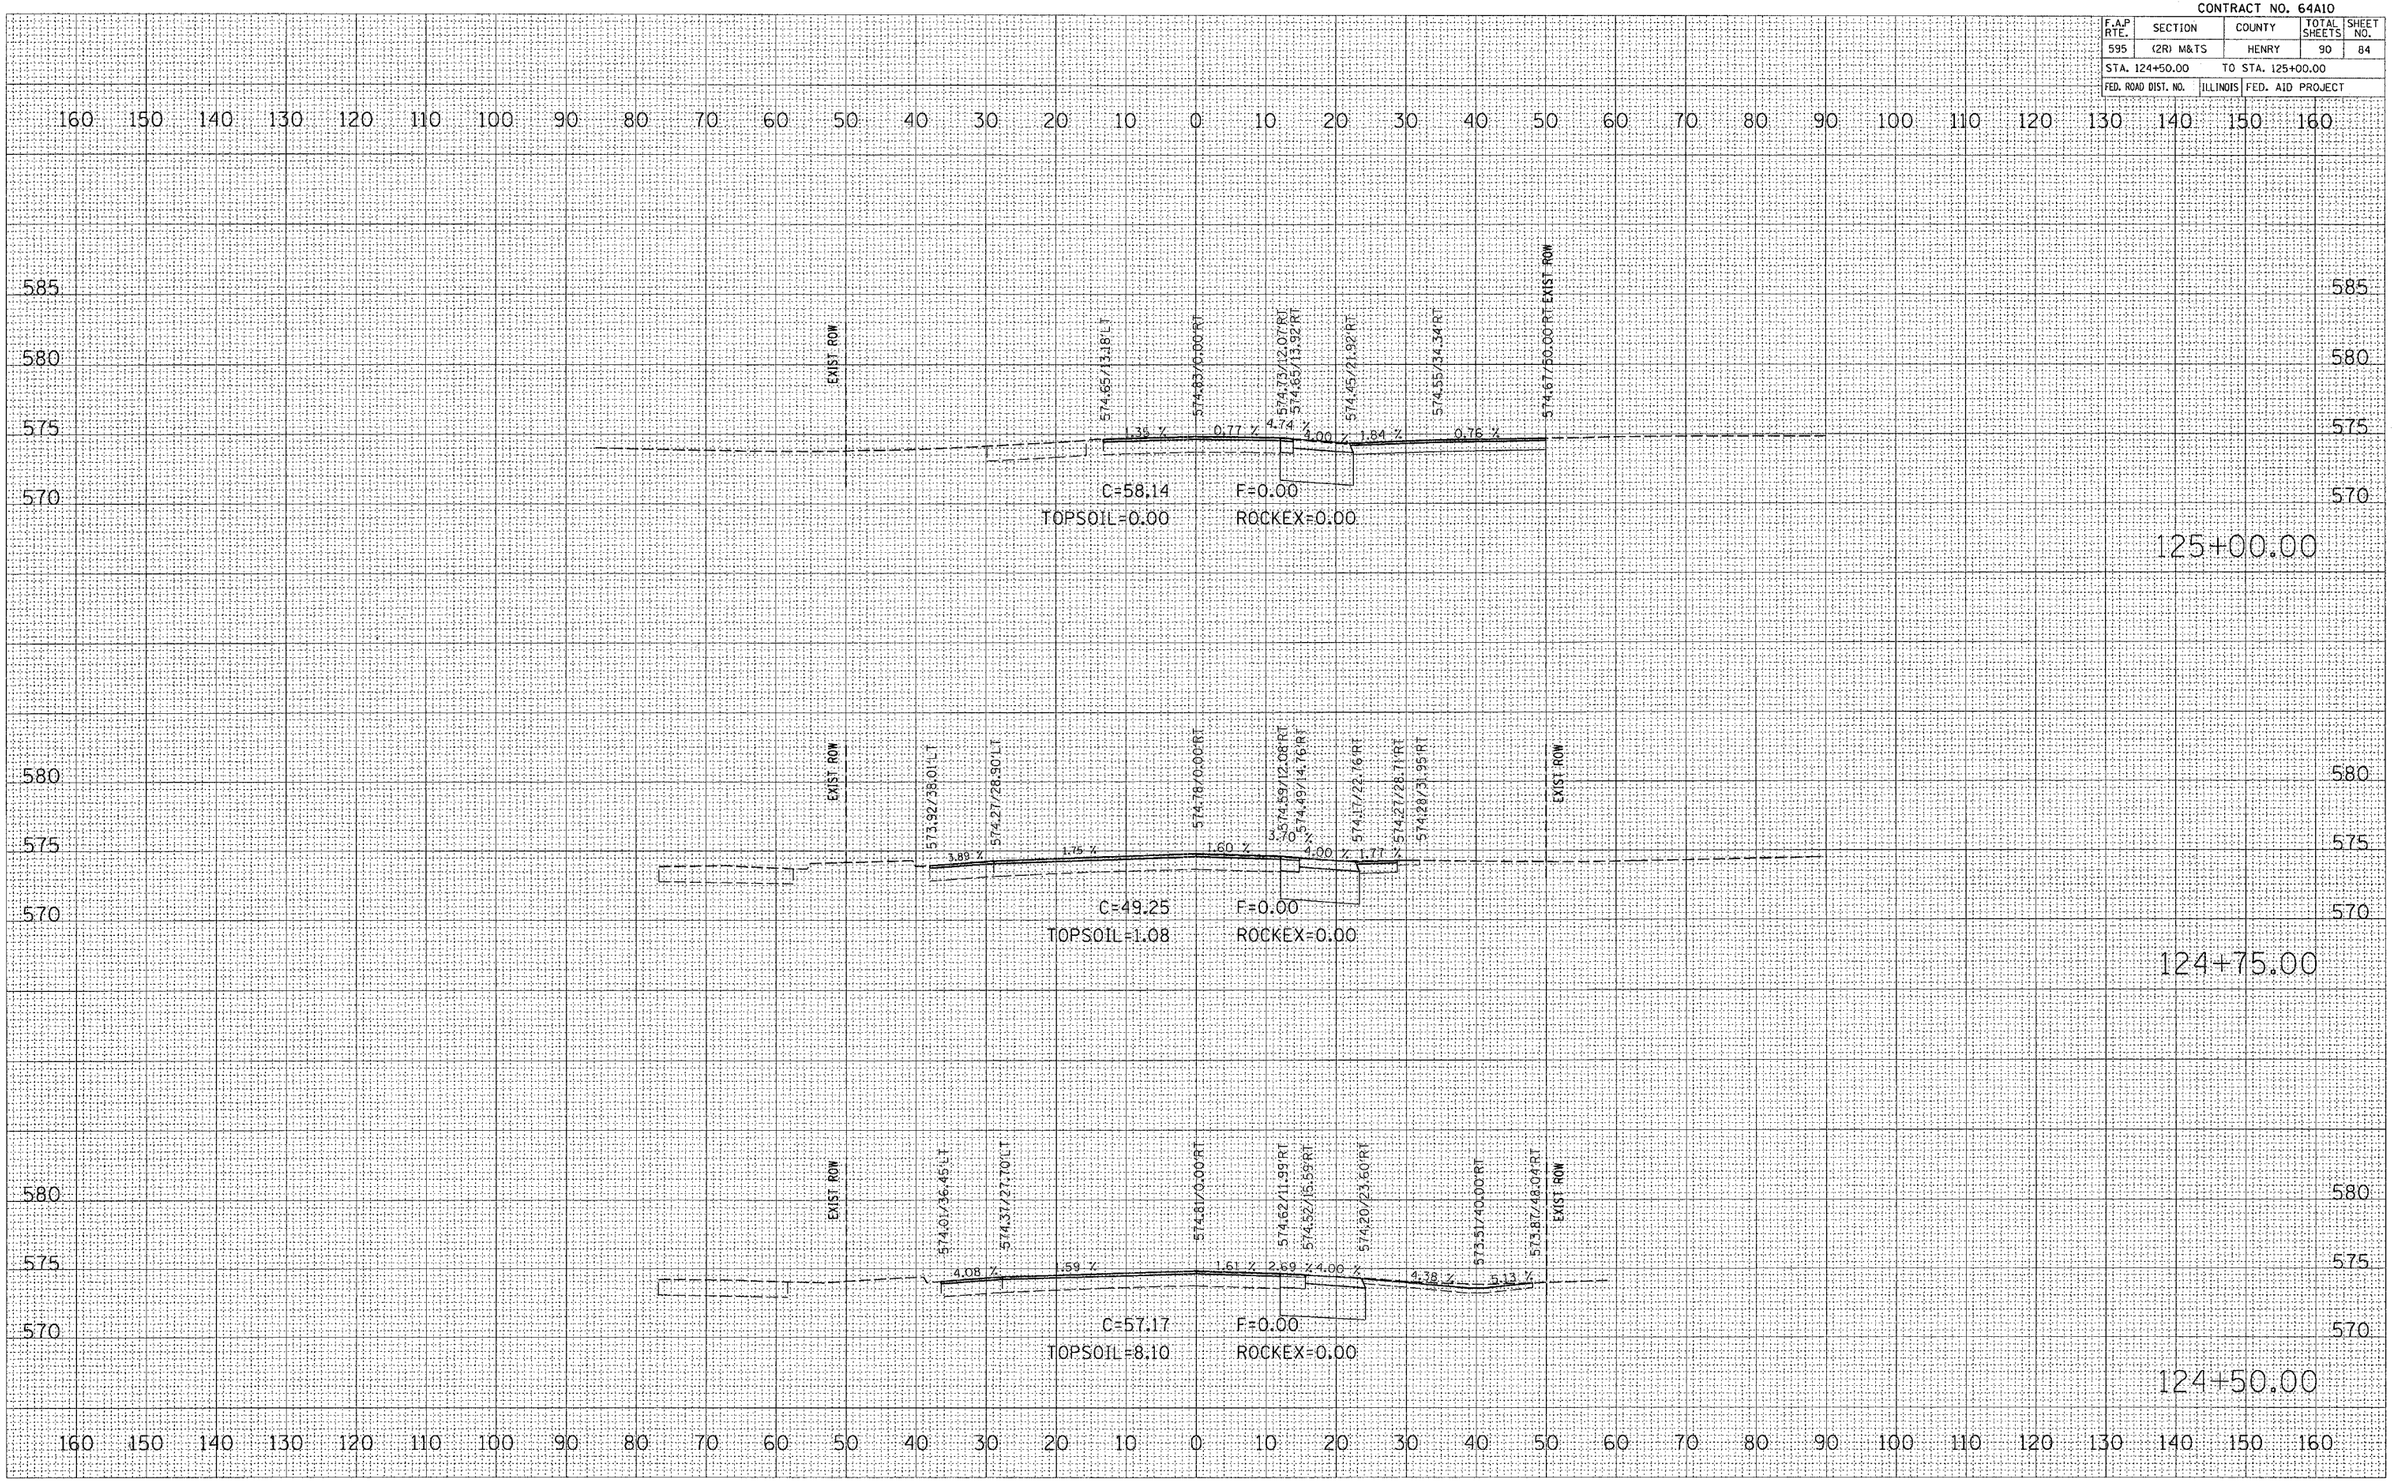

FINAL SURVEY	BY	DATE
SURVEYED		
PLOTTED		
TEMPLATE		
AREAS		
AREAS CHECKED		
NOTE BOOK NO.		

ORIGINAL SURVEY	BY	DATE
SURVEYED		
PLOTTED		
TEM TE		
AREAS		
AREAS CHECKED		
NOTE BOOK NO.		

PLOT DATE = Wed Feb 09 10:24:36 2005
FILE NAME = c:\projects\o205804\sheets\84.dgn
PLOT SCALE = 10.0000 ' / IN.
PLOT SCALE = 1 IN. / IN.
REFERENCE = REF

IL 84 X-SECS