F.A.P. RTE.	SECTION	COUNTY	TOTAL SHEETS	SHEET NO.
649	67(T)RS-2&I	MARSHALL	74	28
STA. 10+00	TO STA. 15+00			
FED. ROAD DIST. NO.	ILLINOIS	FED. AID PROJECT		
D-93-053-03	CONTRACT NUMBER 66403			

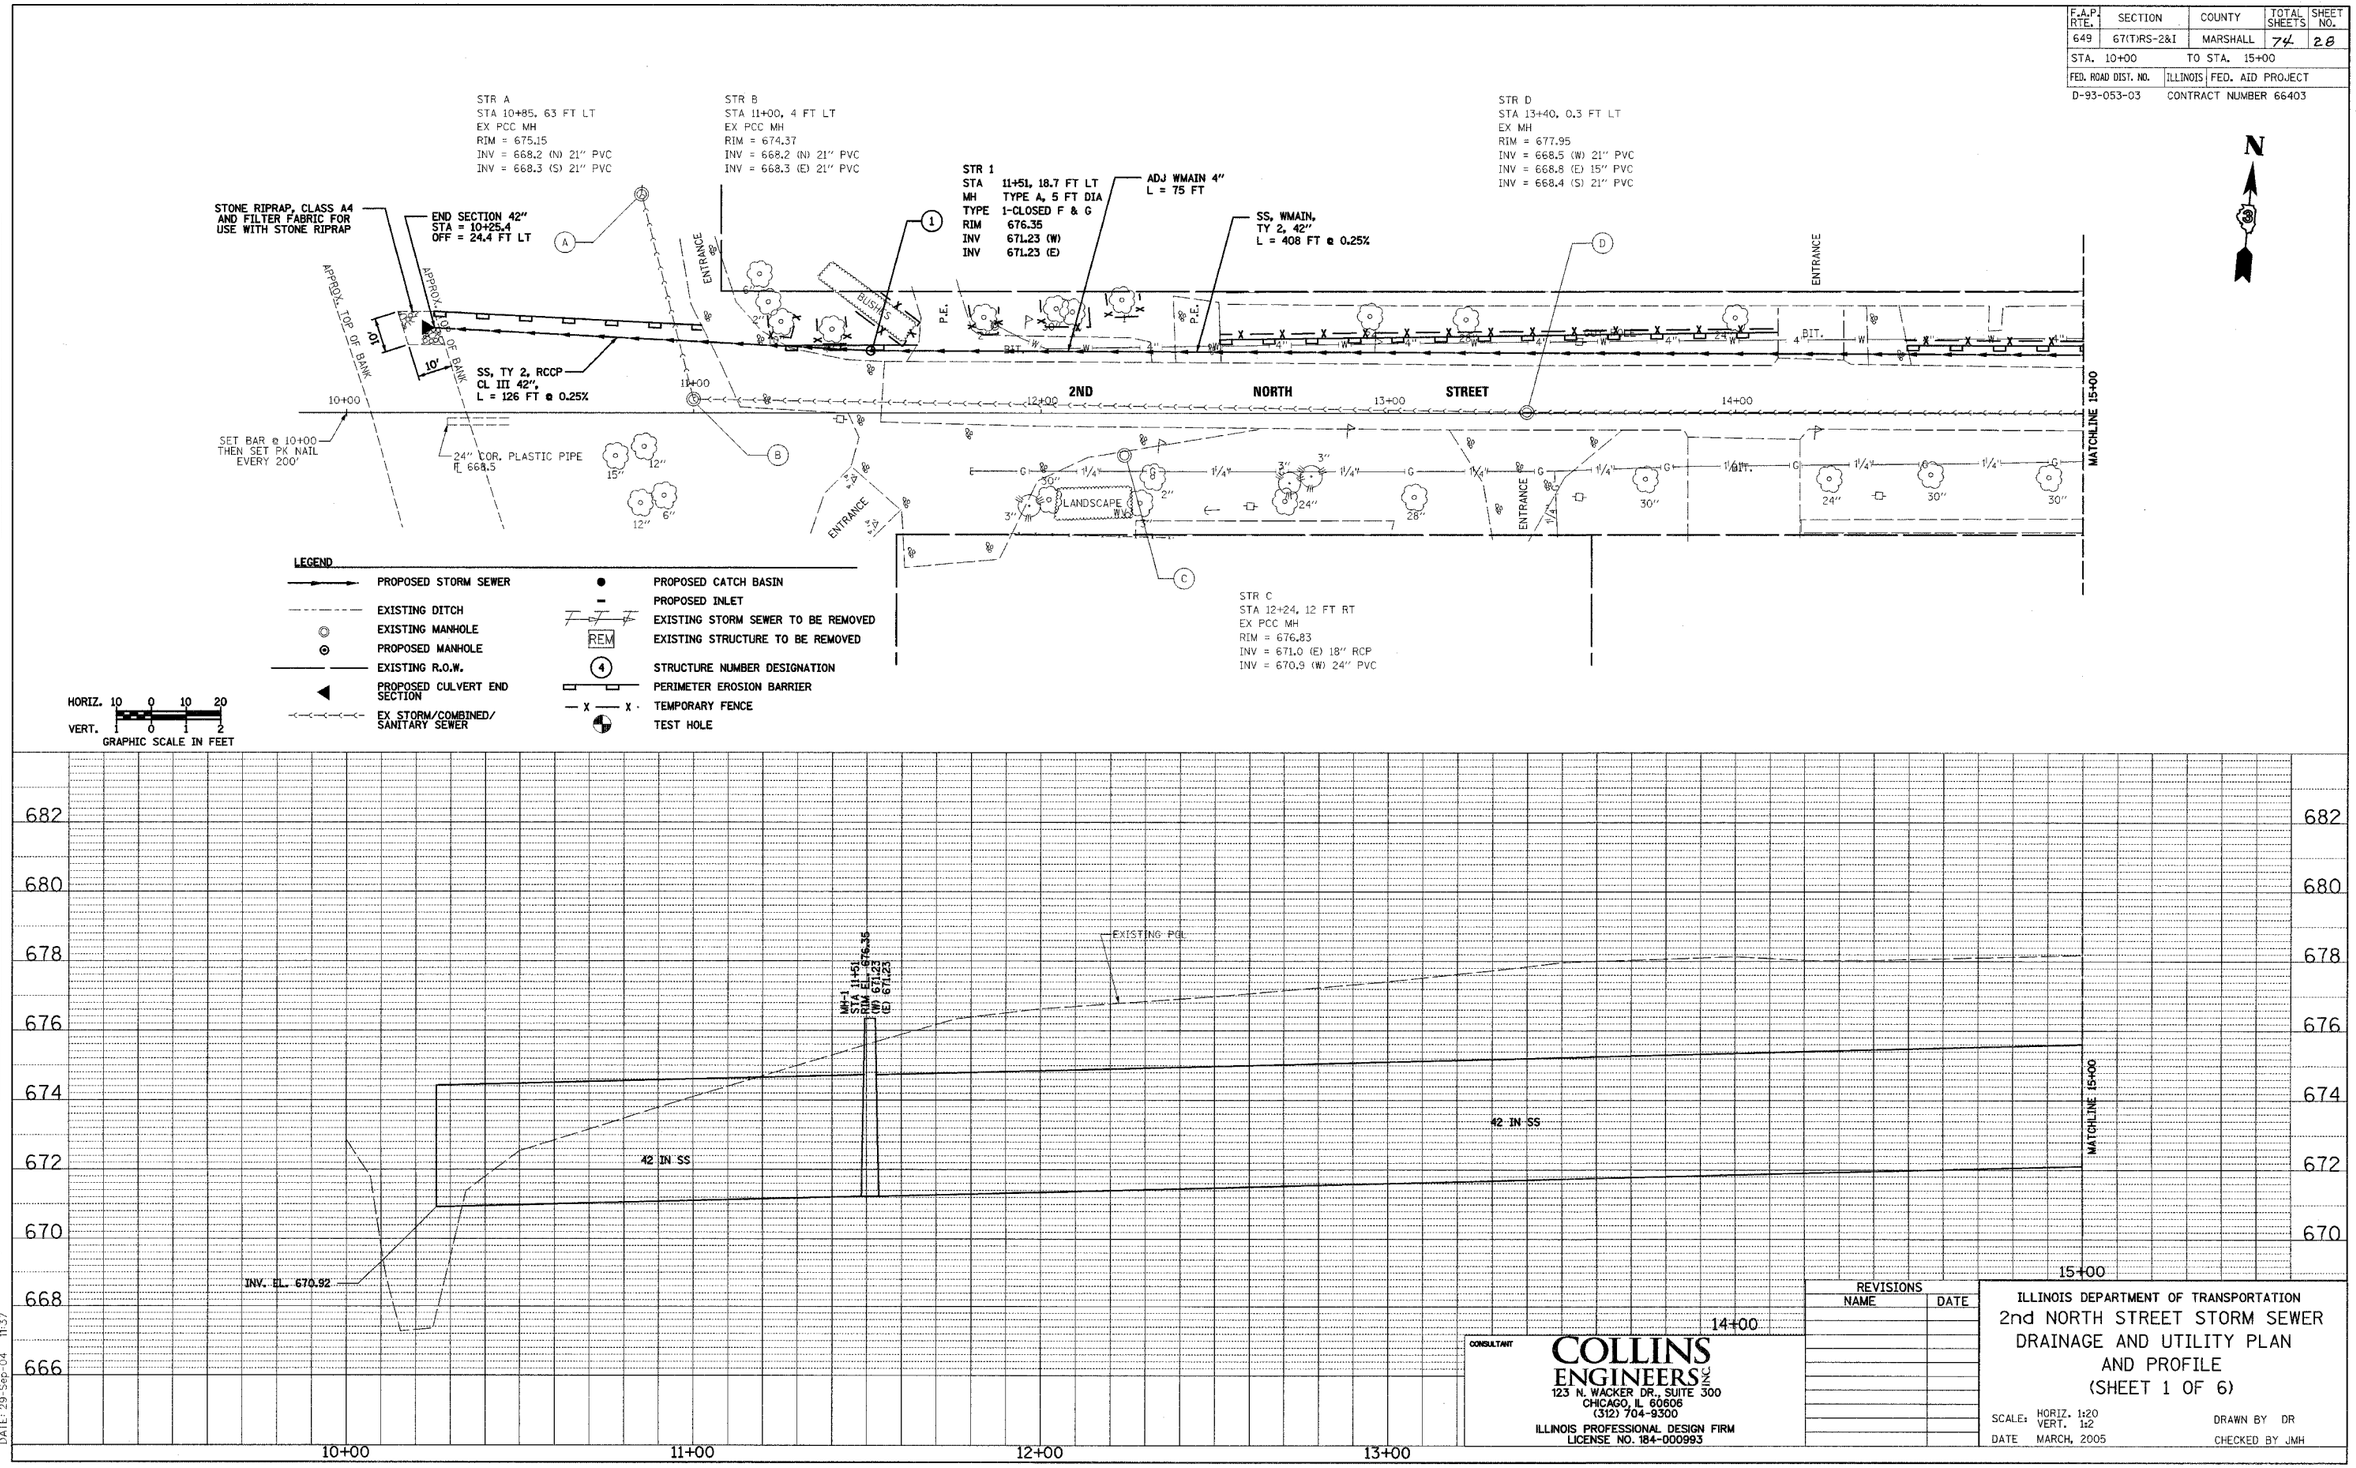

PLAN
NOTE BOOK NO.
SURVEYED
PLOTTED
ALIGNMENT CHECKED
RT. OF WAY CHECKED
CADD FILE NAME
BY
DATE

PROFILE
NOTE BOOK NO.
SURVEYED
PLOTTED
GRADES CHECKED
B.M. NOTED
STRUCTURE NOTATNS CHKD
BY
DATE

FILE: g:\3846\6-16-04\shts-2nd1.dgn
DATE: 29-Sep-04 11:37

CONSULTANT
COLLINS ENGINEERS INC
123 N. WACKER DR., SUITE 300
CHICAGO, IL 60606
(312) 704-9300
ILLINOIS PROFESSIONAL DESIGN FIRM
LICENSE NO. 184-000993

REVISIONS	
NAME	DATE

ILLINOIS DEPARTMENT OF TRANSPORTATION
2nd NORTH STREET STORM SEWER
DRAINAGE AND UTILITY PLAN
AND PROFILE
(SHEET 1 OF 6)

SCALE: HORIZ. 1:20 VERT. 1:2
DATE MARCH, 2005
DRAWN BY DR
CHECKED BY JMH