ORIGINAL SURVEY		BY	DATE
NOTE BOOK	SURVEYED		
	PLOTTED		
NO.	TEMPLATE		
	AREAS		
	AREAS CHECKED		

FINAL SURVEY		BY	DATE
NOTE BOOK	SURVEYED		
	PLOTTED		
NO.	TEMPLATE		
	AREAS		
	AREAS CHECKED		

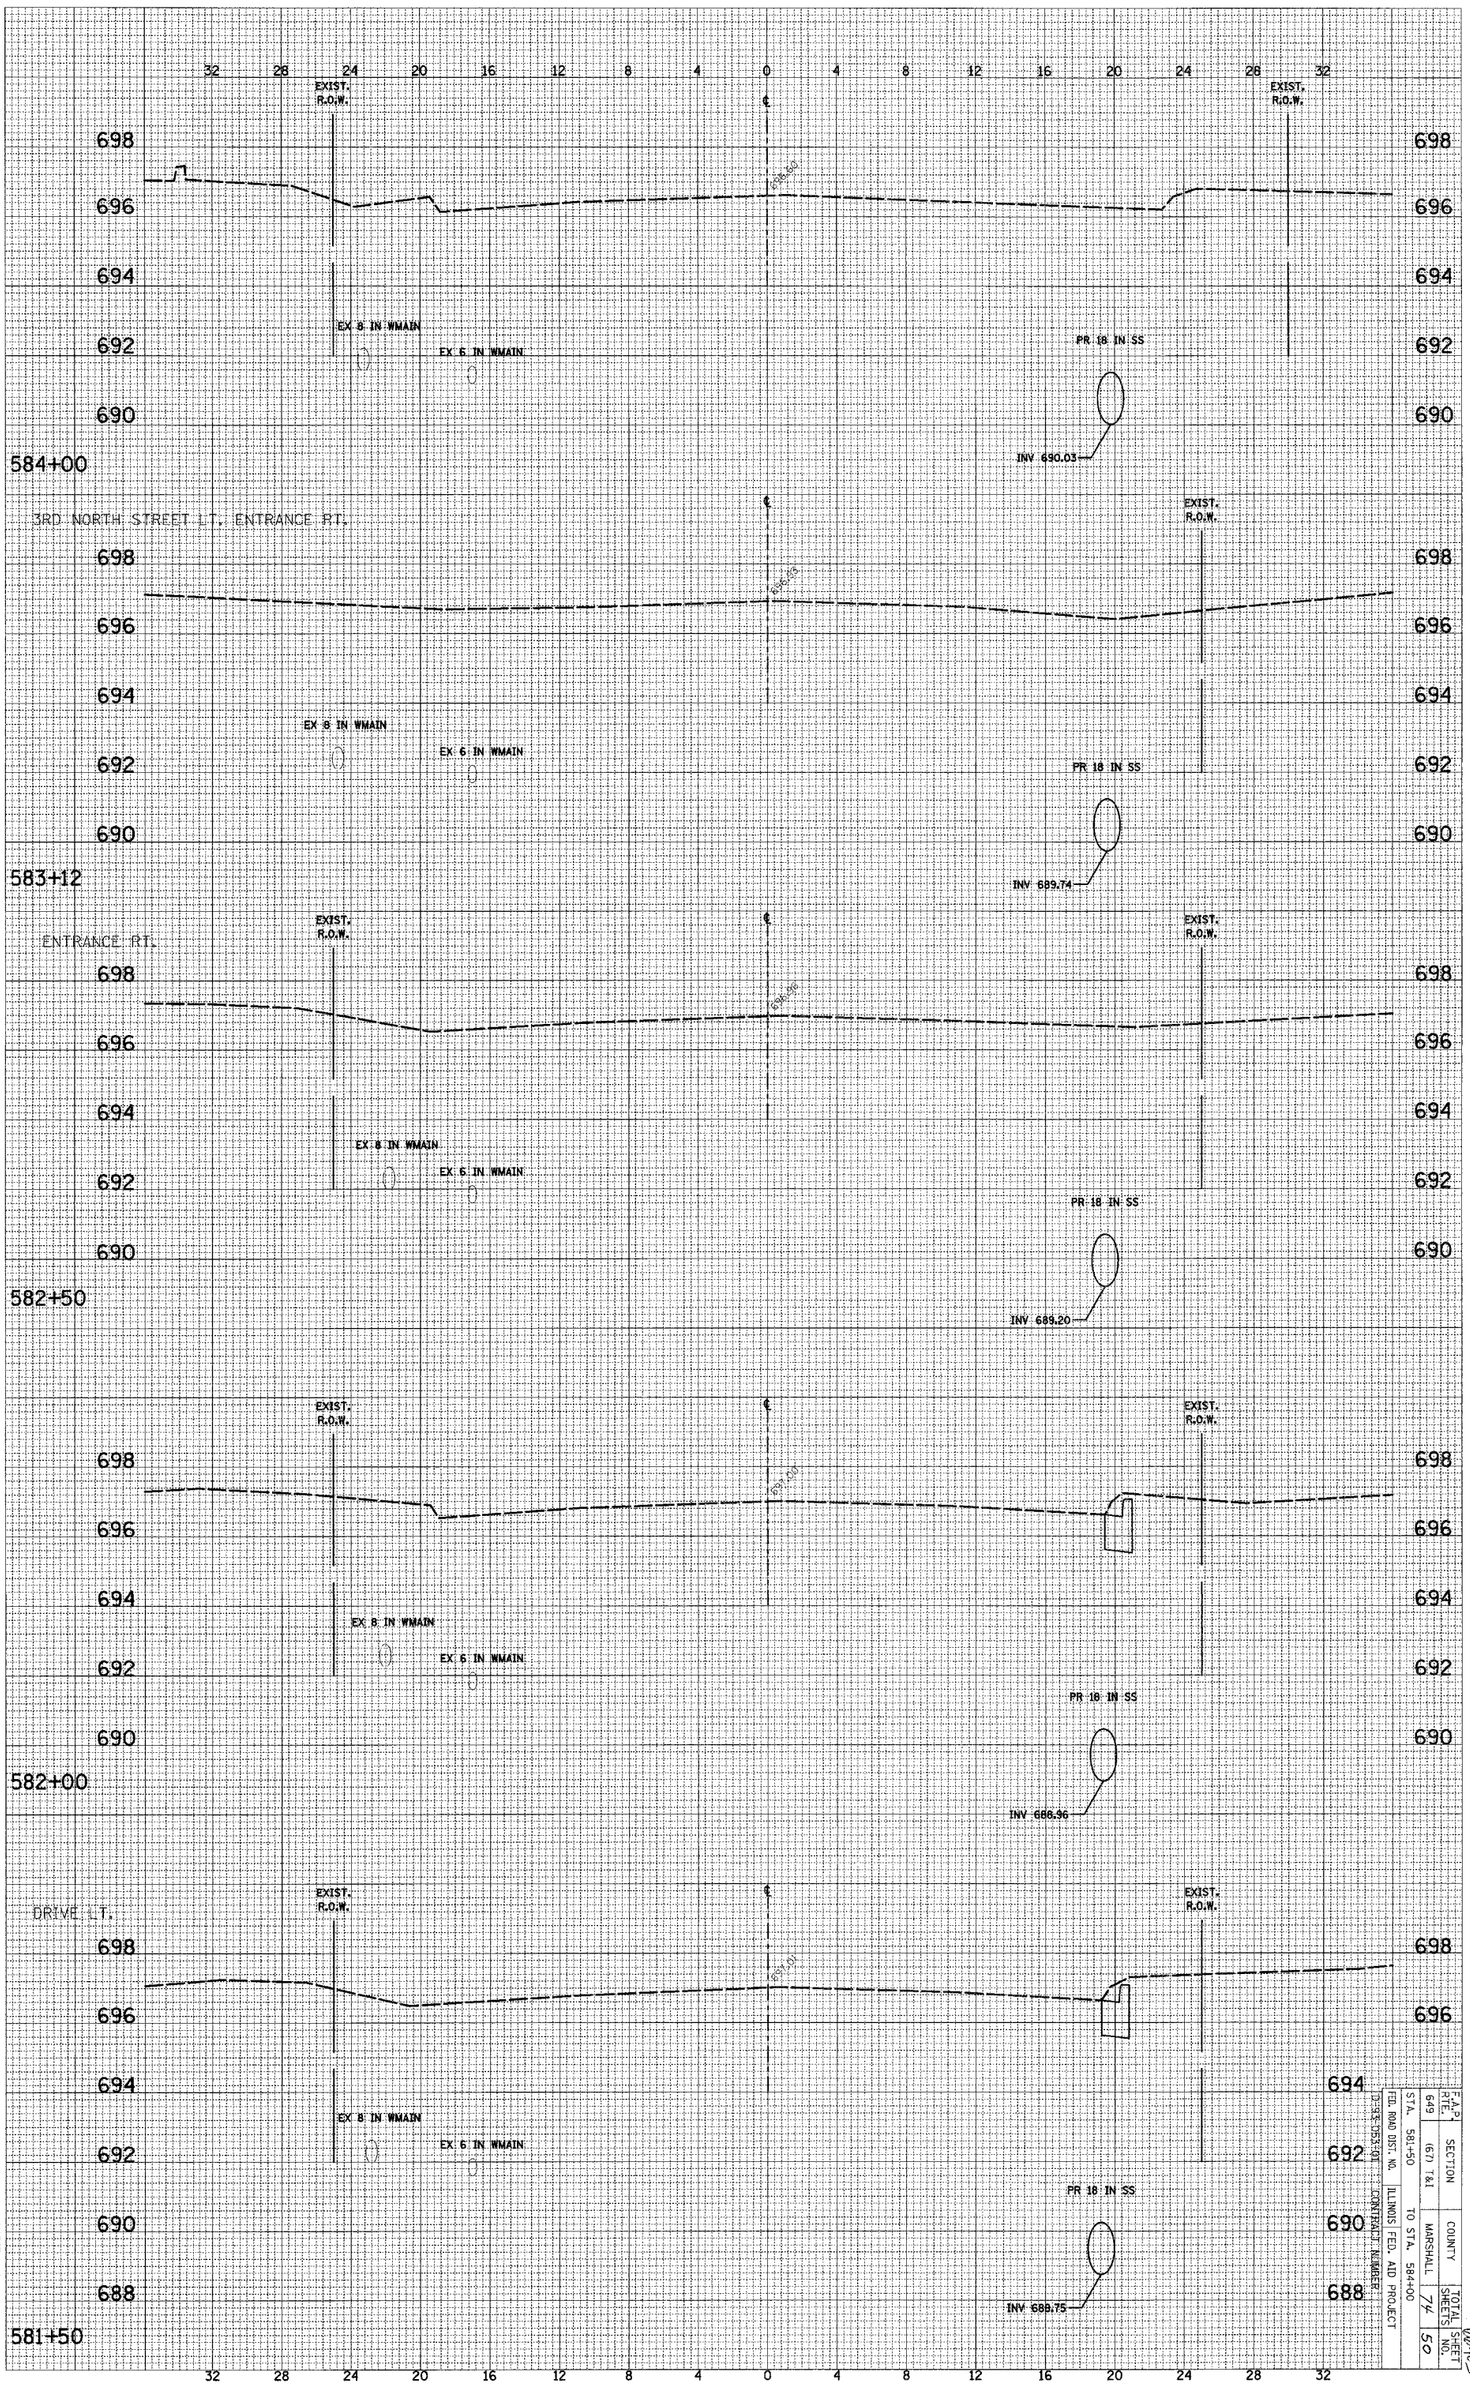

SCALE: HORIZ. 1=4
VERT. 1=2

IL RT. 17 (CHESTNUT STREET)

F.A.P. RTE.	SECTION	COUNTY	TOTAL SHEETS	SHEET NO.
649	(6T) T&I	MARSHALL	74	50

STA. 581+50 TO STA. 584+00

FED. ROAD DIST. NO. ILLINOIS FED. AID PROJECT

D-91-355-01 CONTRACT NUMBER