F.A.I. RTE.	SECTION	COUNTY	TOTAL SHEETS	SHEET NO.
74	*	TAZEWELL	1366	159
STA.		TO STA.		
FED. ROAD DIST. NO.		ILLINOIS	FED. AID PROJECT	

*(90-11)R-2;90(13,14,14-1)R-1

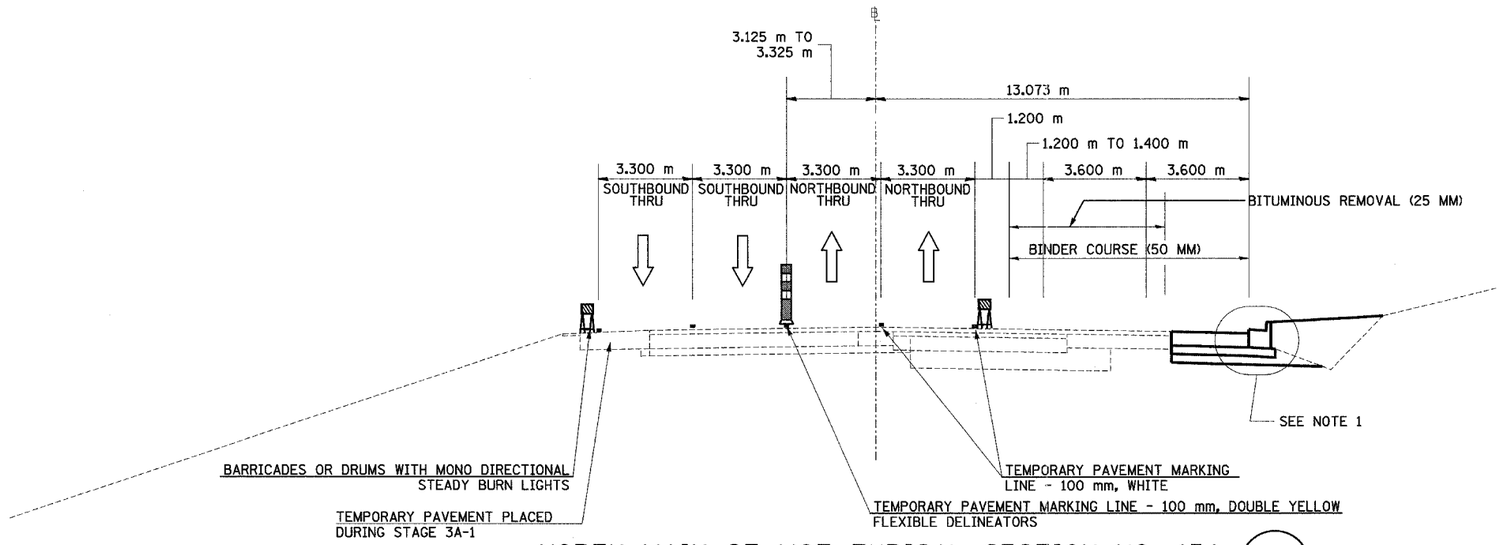

NORTH MAIN ST MOT TYPICAL SECTION NO. 15A (15A)

STA. 3+896.000 TO STA. 3+977.000

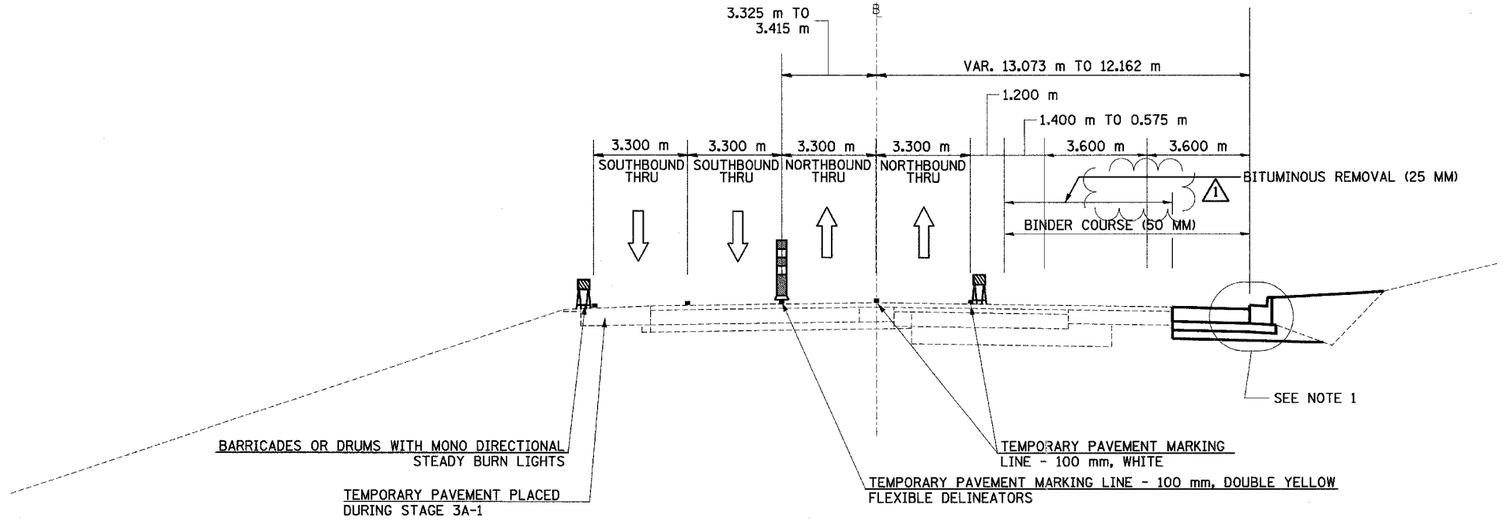

NORTH MAIN ST MOT TYPICAL SECTION NO. 16A (16A)

STA. 3+977.000 TO STA. 4+013.000

NOTES: 1. USE DISTRICT 4 STANDARD 602401-D4, TEMPORARY INLET DRAINAGE TREATMENT

2. BINDER COURSE IS TO BE PLACED IN WORKZONE AREAS AS SHOWN

△1 REVISED REMOVAL LIMIT

REVISIONS	
NAME	DATE
△1	MAY 27 2005

URS
URS CORPORATION
CHICAGO, ILLINOIS

ILLINOIS DEPARTMENT OF TRANSPORTATION
FAI ROUTE 74 (I-74)

MAINTENANCE OF TRAFFIC
STAGE 3A-2
ILL. 116-U.S. 150-NORTH MAIN ST.
TYPICAL SECTIONS 15A & 16A

DATE 12/20/04 DRAWN BY MRF CHECKED BY RTG

..\Plans\ill10-15aa-ts.dgn 5/2/2005 9:02:50 AM