F.A.I. RTE.	SECTION	COUNTY	TOTAL SHEETS	SHEET NO.
74	*	TAZEWELL	1366	369
STA.		TO STA.		
FED. ROAD DIST. NO.		ILLINOIS	FED. AID PROJECT	

• (90-1)JR-2;90(13, 14, 14-1)JR-1

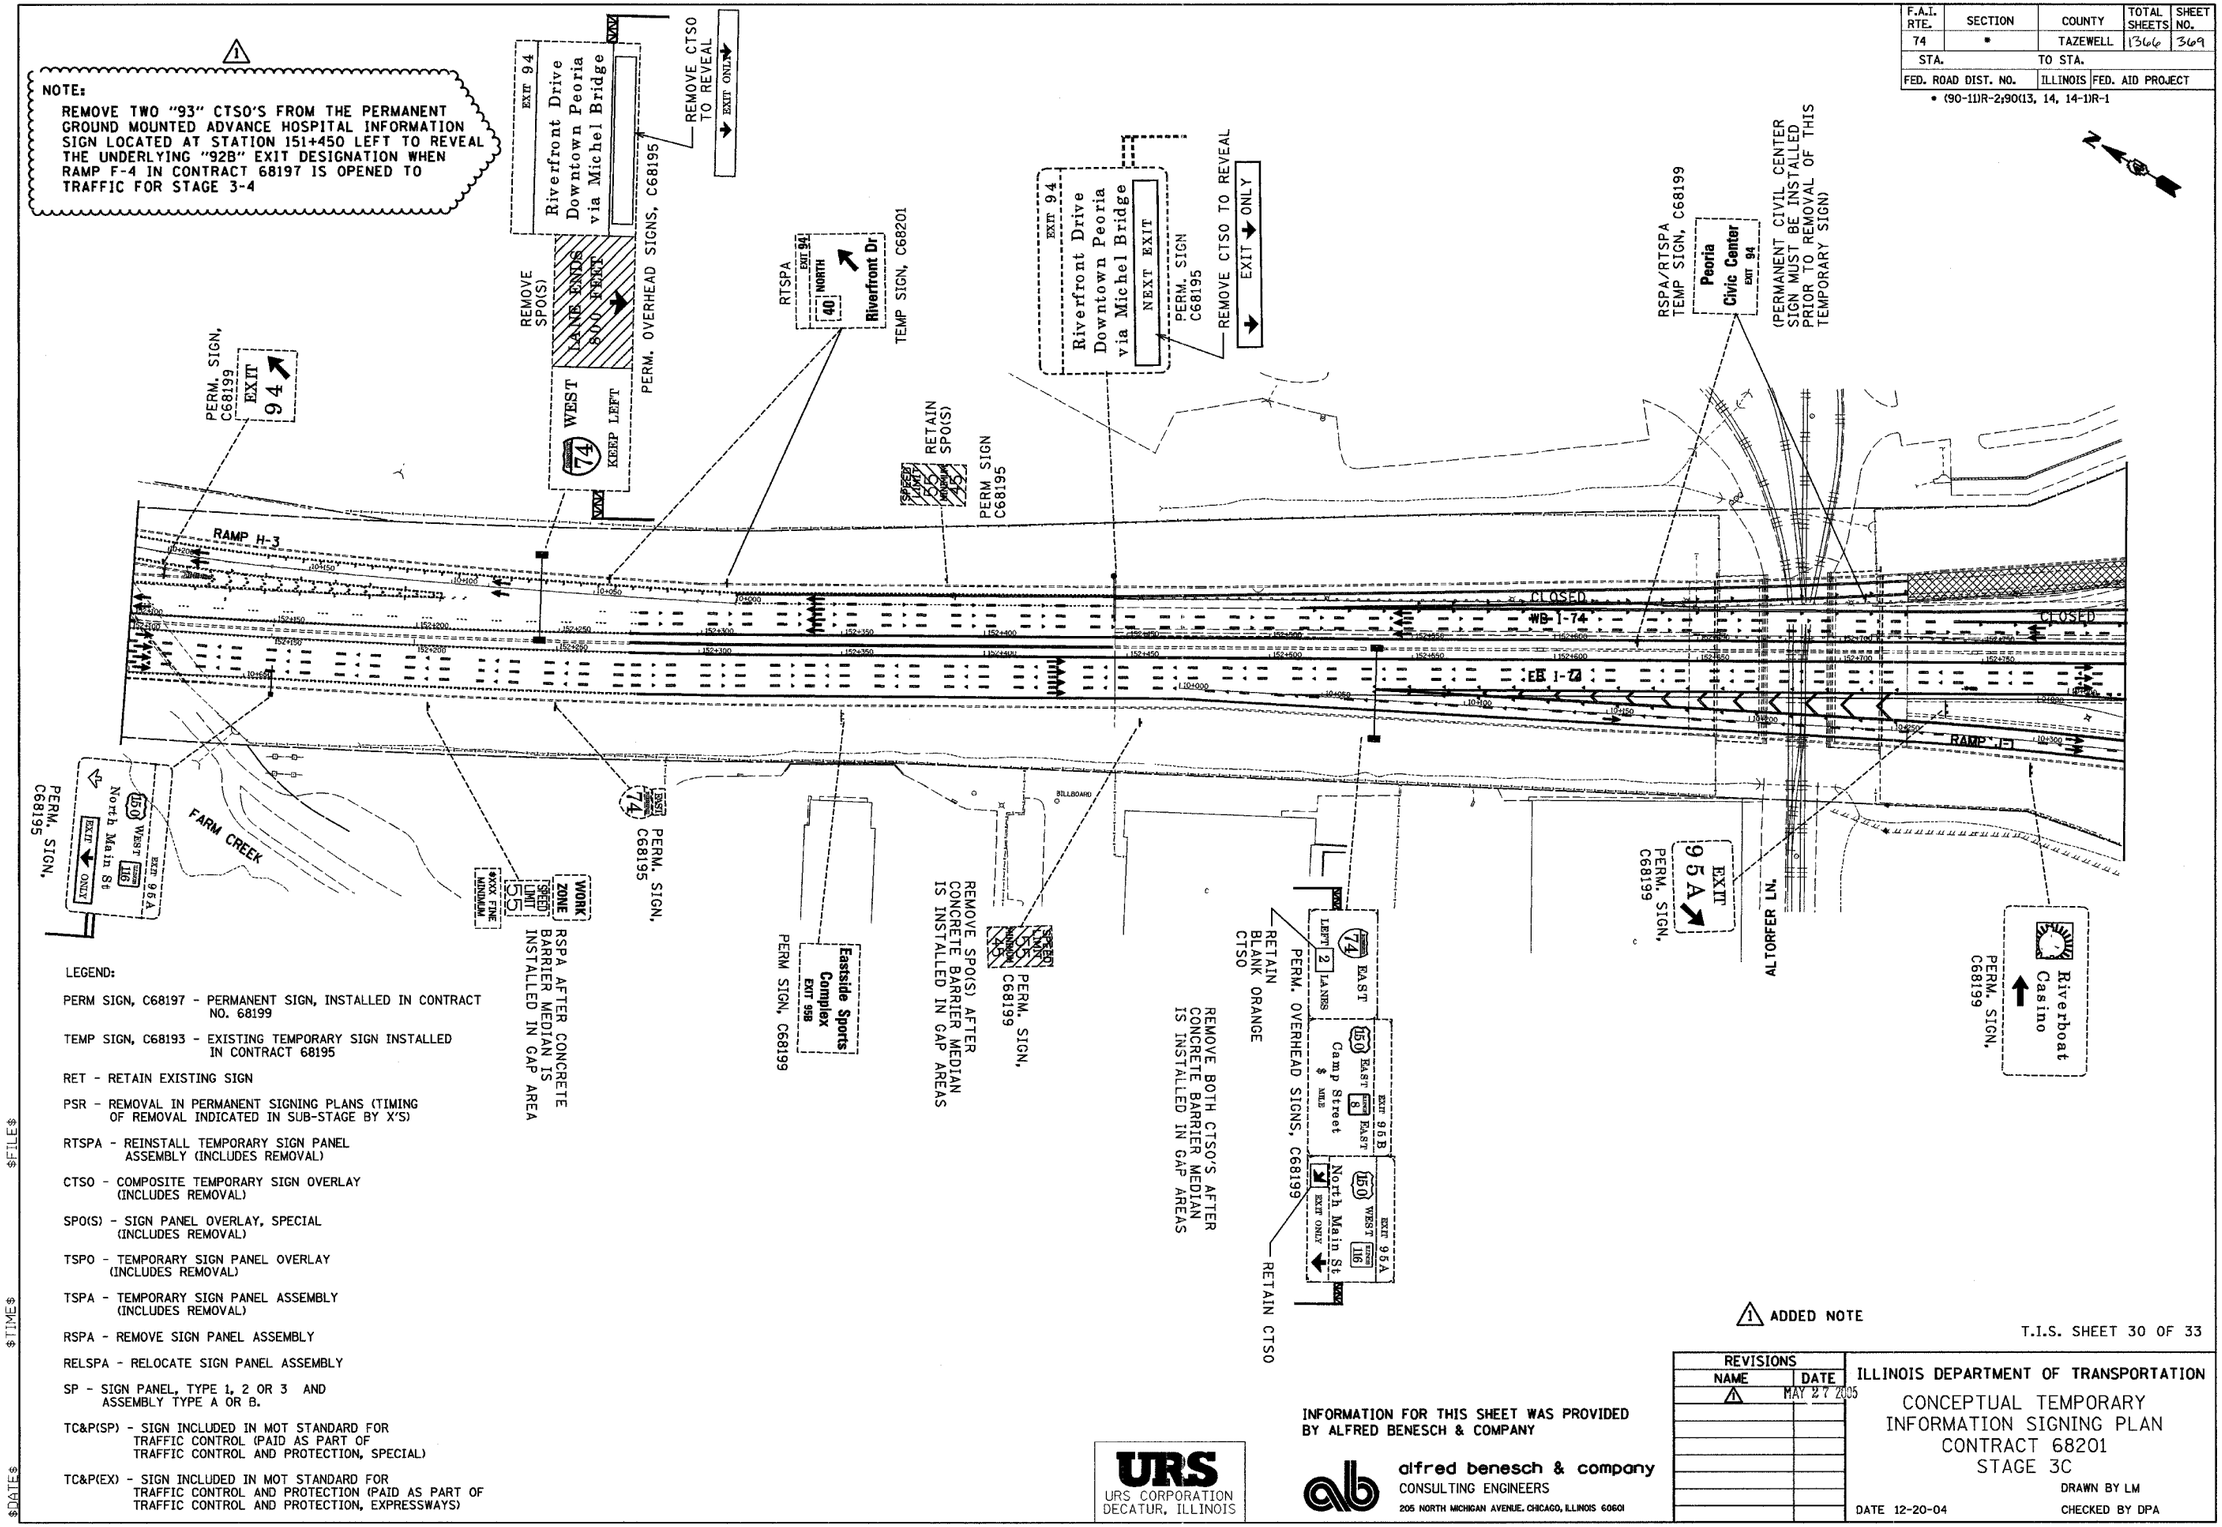

LEGEND:

PERM SIGN, C68197 - PERMANENT SIGN, INSTALLED IN CONTRACT NO. 68199

TEMP SIGN, C68193 - EXISTING TEMPORARY SIGN INSTALLED IN CONTRACT 68195

RET - RETAIN EXISTING SIGN

PSR - REMOVAL IN PERMANENT SIGNING PLANS (TIMING OF REMOVAL INDICATED IN SUB-STAGE BY X'S)

RTSPA - REINSTALL TEMPORARY SIGN PANEL ASSEMBLY (INCLUDES REMOVAL)

CTSO - COMPOSITE TEMPORARY SIGN OVERLAY (INCLUDES REMOVAL)

SPO(S) - SIGN PANEL OVERLAY, SPECIAL (INCLUDES REMOVAL)

TSPO - TEMPORARY SIGN PANEL OVERLAY (INCLUDES REMOVAL)

TSPA - TEMPORARY SIGN PANEL ASSEMBLY (INCLUDES REMOVAL)

RSPA - REMOVE SIGN PANEL ASSEMBLY

RELSPA - RELOCATE SIGN PANEL ASSEMBLY

SP - SIGN PANEL, TYPE 1, 2 OR 3 AND ASSEMBLY TYPE A OR B.

TC&P(SP) - SIGN INCLUDED IN MOT STANDARD FOR TRAFFIC CONTROL (PAID AS PART OF TRAFFIC CONTROL AND PROTECTION, SPECIAL)

TC&P(EX) - SIGN INCLUDED IN MOT STANDARD FOR TRAFFIC CONTROL AND PROTECTION (PAID AS PART OF TRAFFIC CONTROL AND PROTECTION, EXPRESSWAYS)

1 ADDED NOTE

T.I.S. SHEET 30 OF 33

INFORMATION FOR THIS SHEET WAS PROVIDED BY ALFRED BENESCH & COMPANY

URS CORPORATION
DECATUR, ILLINOIS

alfred benesch & company
CONSULTING ENGINEERS
205 NORTH MICHIGAN AVENUE, CHICAGO, ILLINOIS 60601

REVISIONS	
NAME	DATE
1	MAY 27 2005

ILLINOIS DEPARTMENT OF TRANSPORTATION

CONCEPTUAL TEMPORARY INFORMATION SIGNING PLAN
CONTRACT 68201
STAGE 3C

DRAWN BY LM
DATE 12-20-04
CHECKED BY DPA

$FILE$
$TIME$
$DATE$