69201

F.A.I. RTE.	SECTION	COUNTY	TOTAL SHEETS	SHEET NO.
74	*	TAZEWELL	136	308
STA.		TO STA.		
FED. ROAD DIST. NO.		ILLINOIS	FED. AID PROJECT	

*(90-1)R-2,90(13,14,14-1)R-1

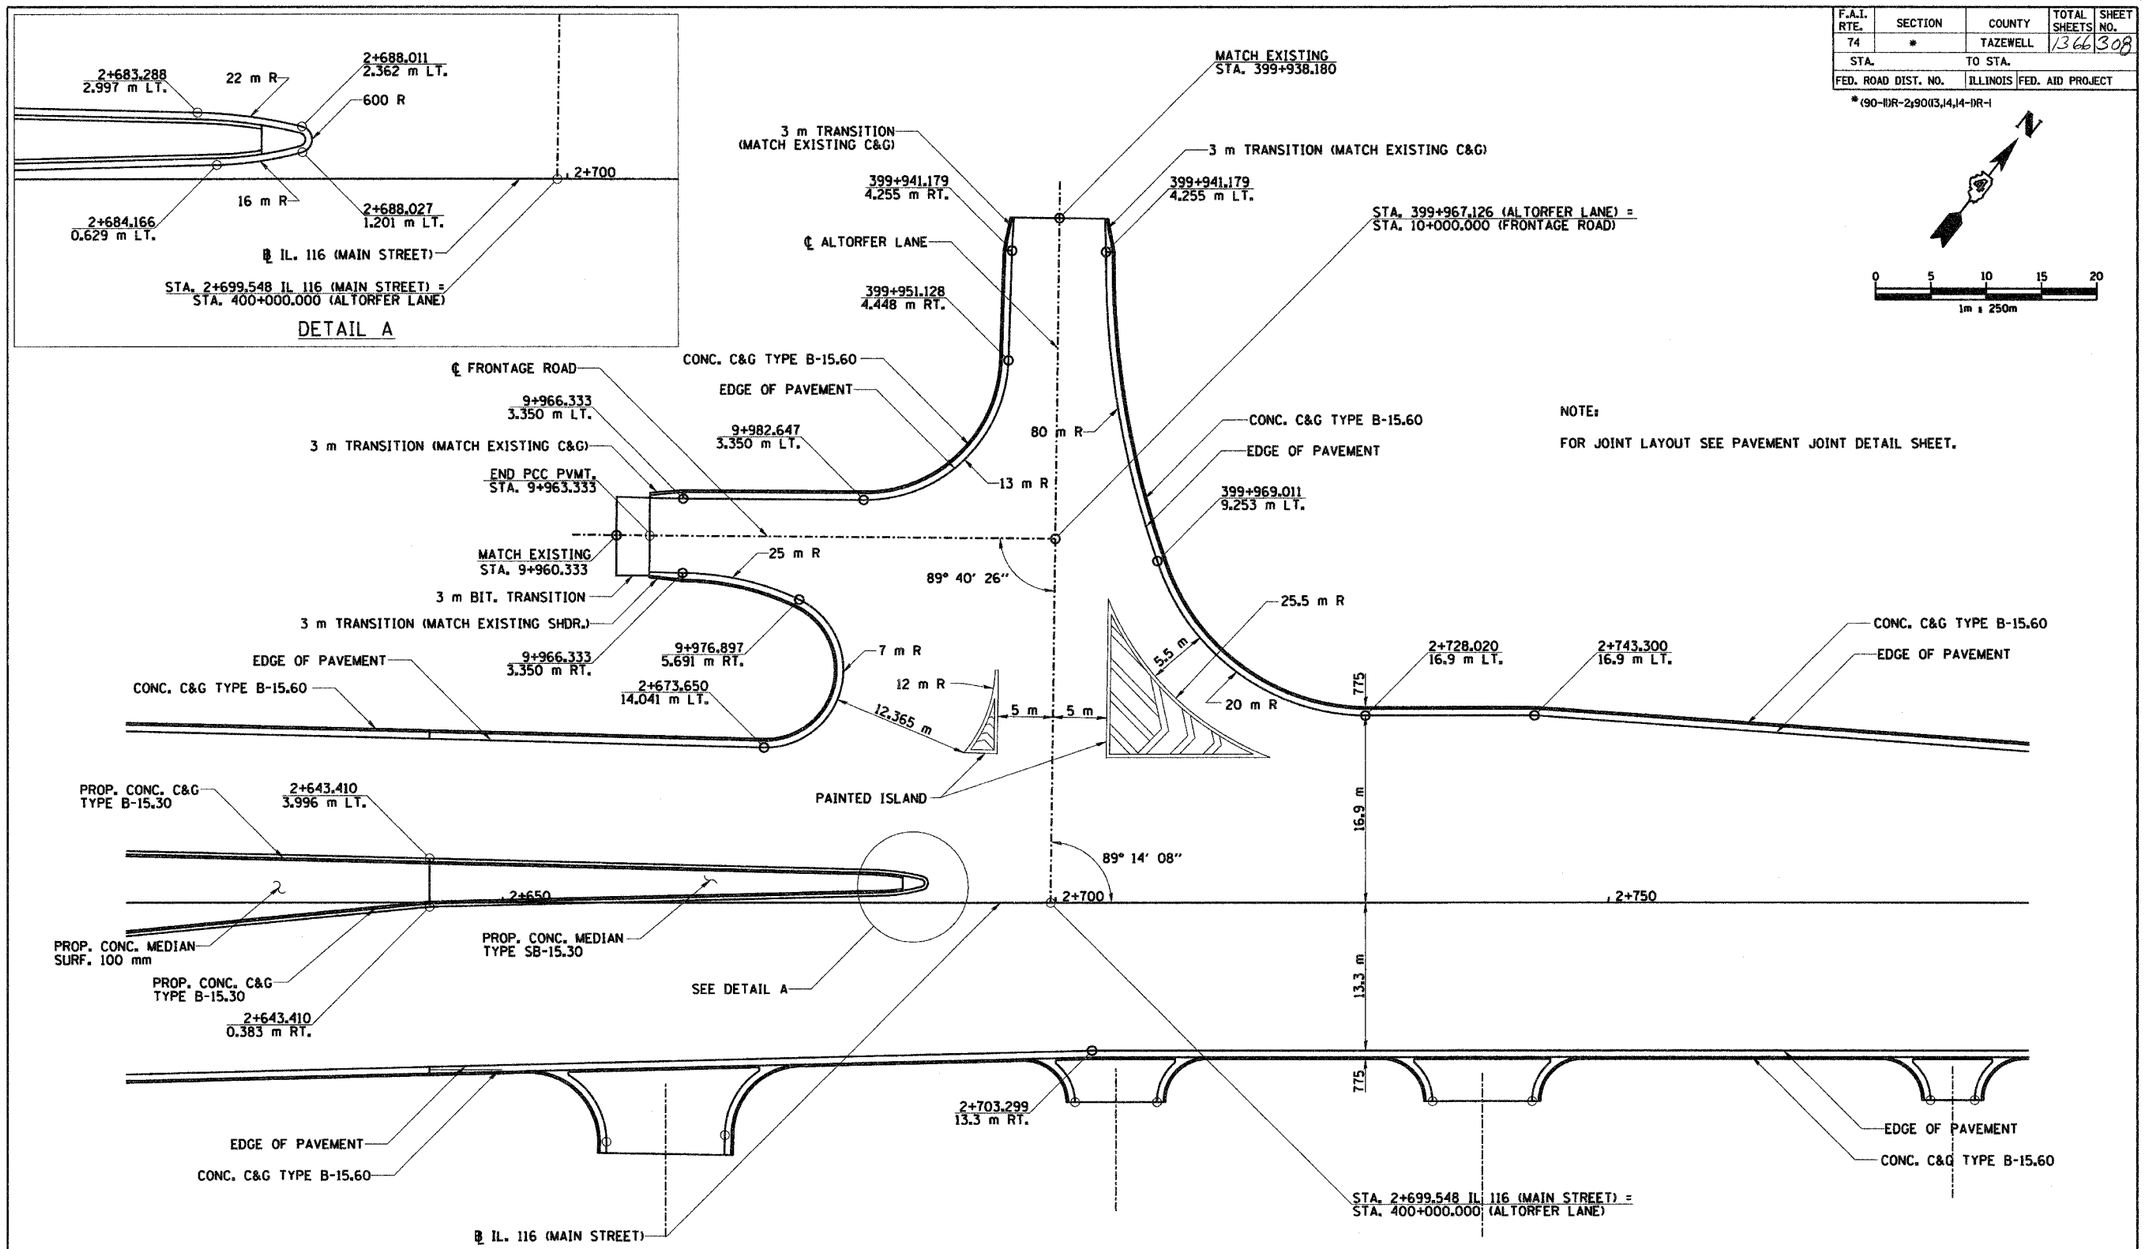

NOTE:

FOR JOINT LAYOUT SEE PAVEMENT JOINT DETAIL SHEET.

PLAN VIEW
(SHOWING HORIZONTAL CONTROL)

SHEET 4 OF 10

REVISIONS	
NAME	DATE

URS
URS CORPORATION
DECATUR, ILLINOIS

ILLINOIS DEPARTMENT OF TRANSPORTATION

INTERSECTION DETAILS
ALTORFER LANE
AT MAIN STREET

DRAWN BY SRS
DATE 12-20-04 CHECKED BY JJM

...\phase2\roadway\101101-5aaa.dgn 12/17/2004 12:12:48 PM