CONTRACT NO. 72939

F.A.P. RTE.	SECTION	COUNTY	TOTAL SHEETS	SHEET NO.
*	**	BROWN	89	9
STA.	TO STA.			
FED. ROAD DIST. NO.	ILLINOIS	FED. AID PROJECT		

* LA GRANGE WETLAND BANK
** DG WETLAND MITIGATION NO. 1

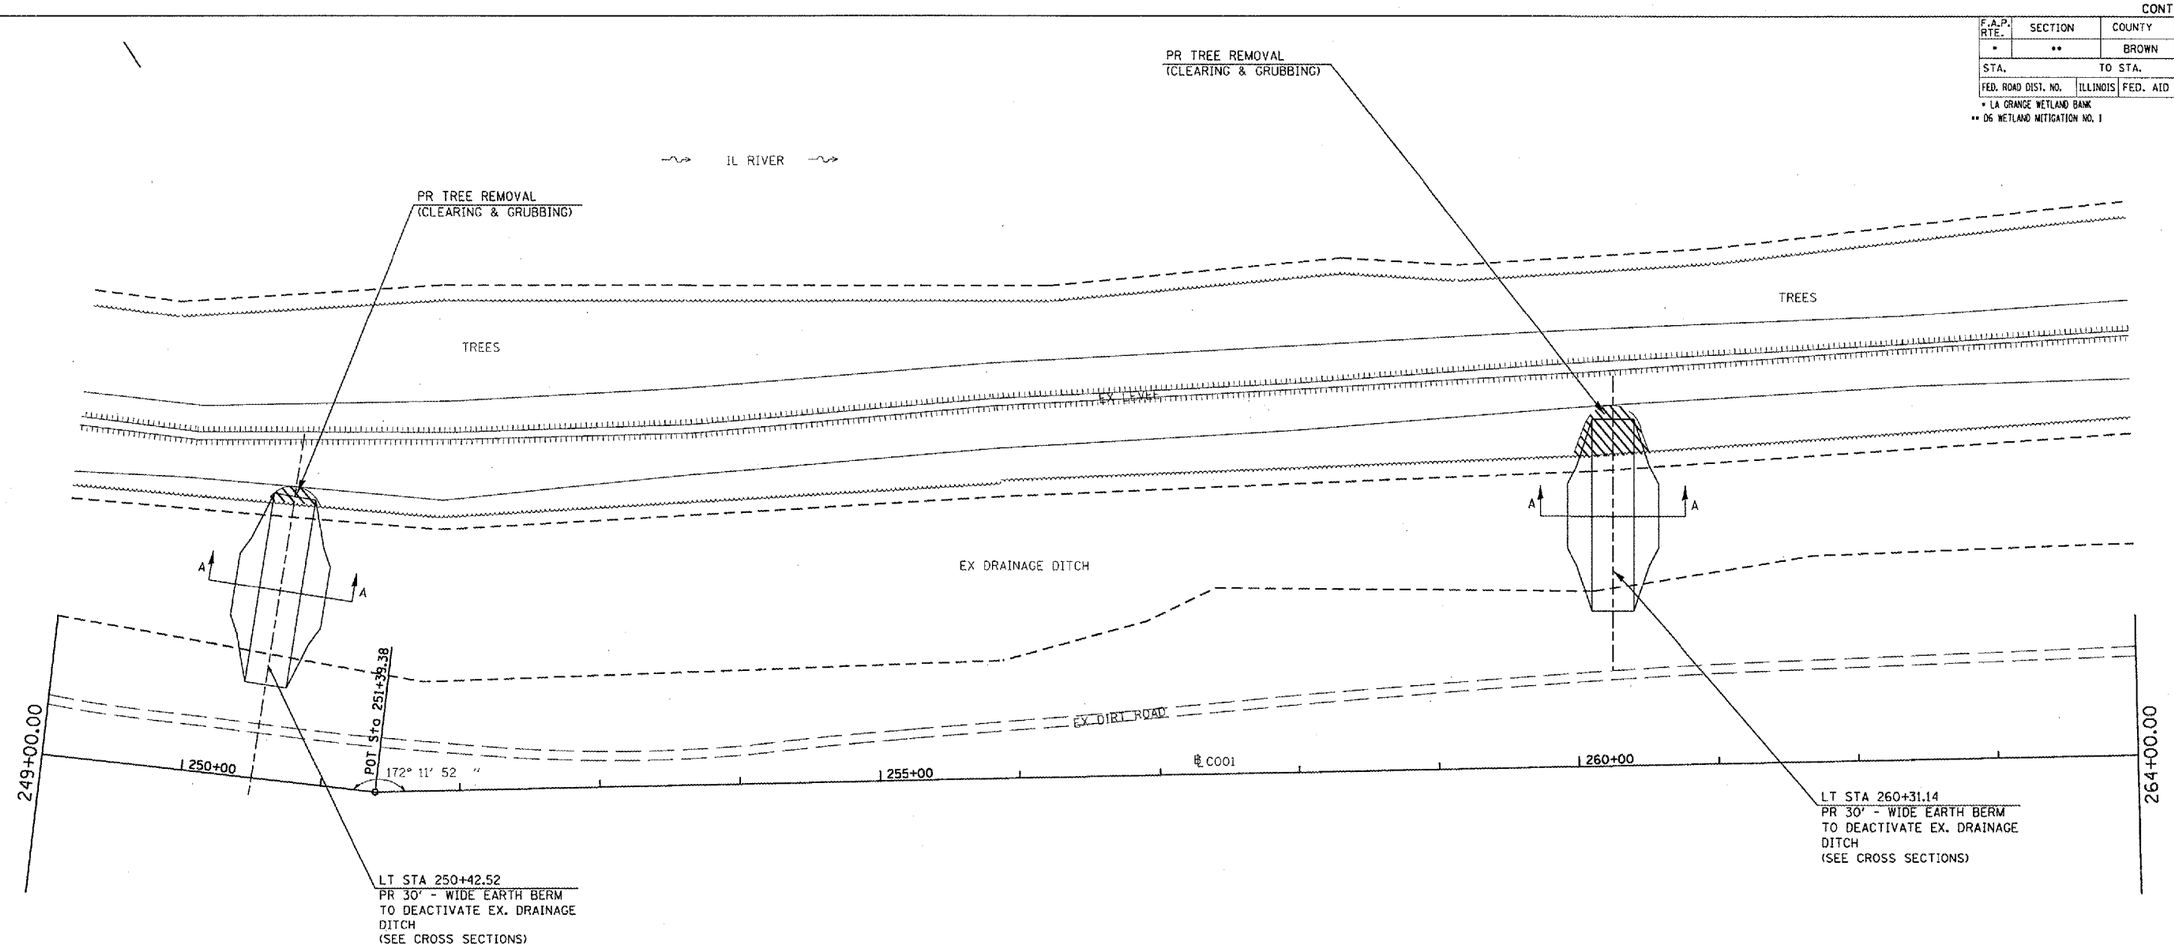

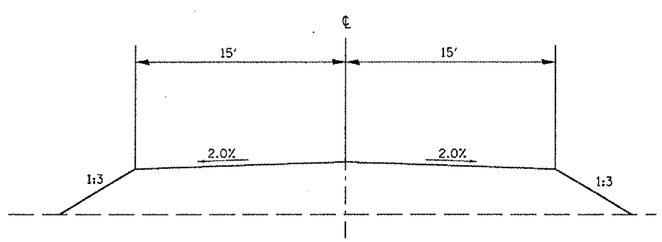

SECTION A-A
(TYPICAL EARTH BERM)

FIELD # 1

REVISIONS NAME	DATE

ILLINOIS DEPARTMENT OF TRANSPORTATION

PLAN VIEW
PR EARTH BERMS
EAST MARGINS OF
FIELDS 1 & 2

SCALE: VERT.
HORIZ.
DATE

DRAWN BY BDK
CHECKED BY JCN

PLOT DATE = 2/9/2005
FILE NAME = c:\projects\ia050085\plan\c001.dgn
PLOT SCALE = 100.4335 ' / IN.
REFERENCE = REF

PLAN SHEET (C001)