CONTRACT NO. 72939

* LA ORANGE WETLAND BANK
** OG WETLAND MITIGATION NO. 1

F.A.P RTE.	SECTION	COUNTY	TOTAL SHEETS	SHEET NO.
*	**	BROWN	89	39

STA. 285+85.03 TO STA. 297+50.00

FED. ROAD DIST. NO. | ILLINOIS | FED. AID PROJECT

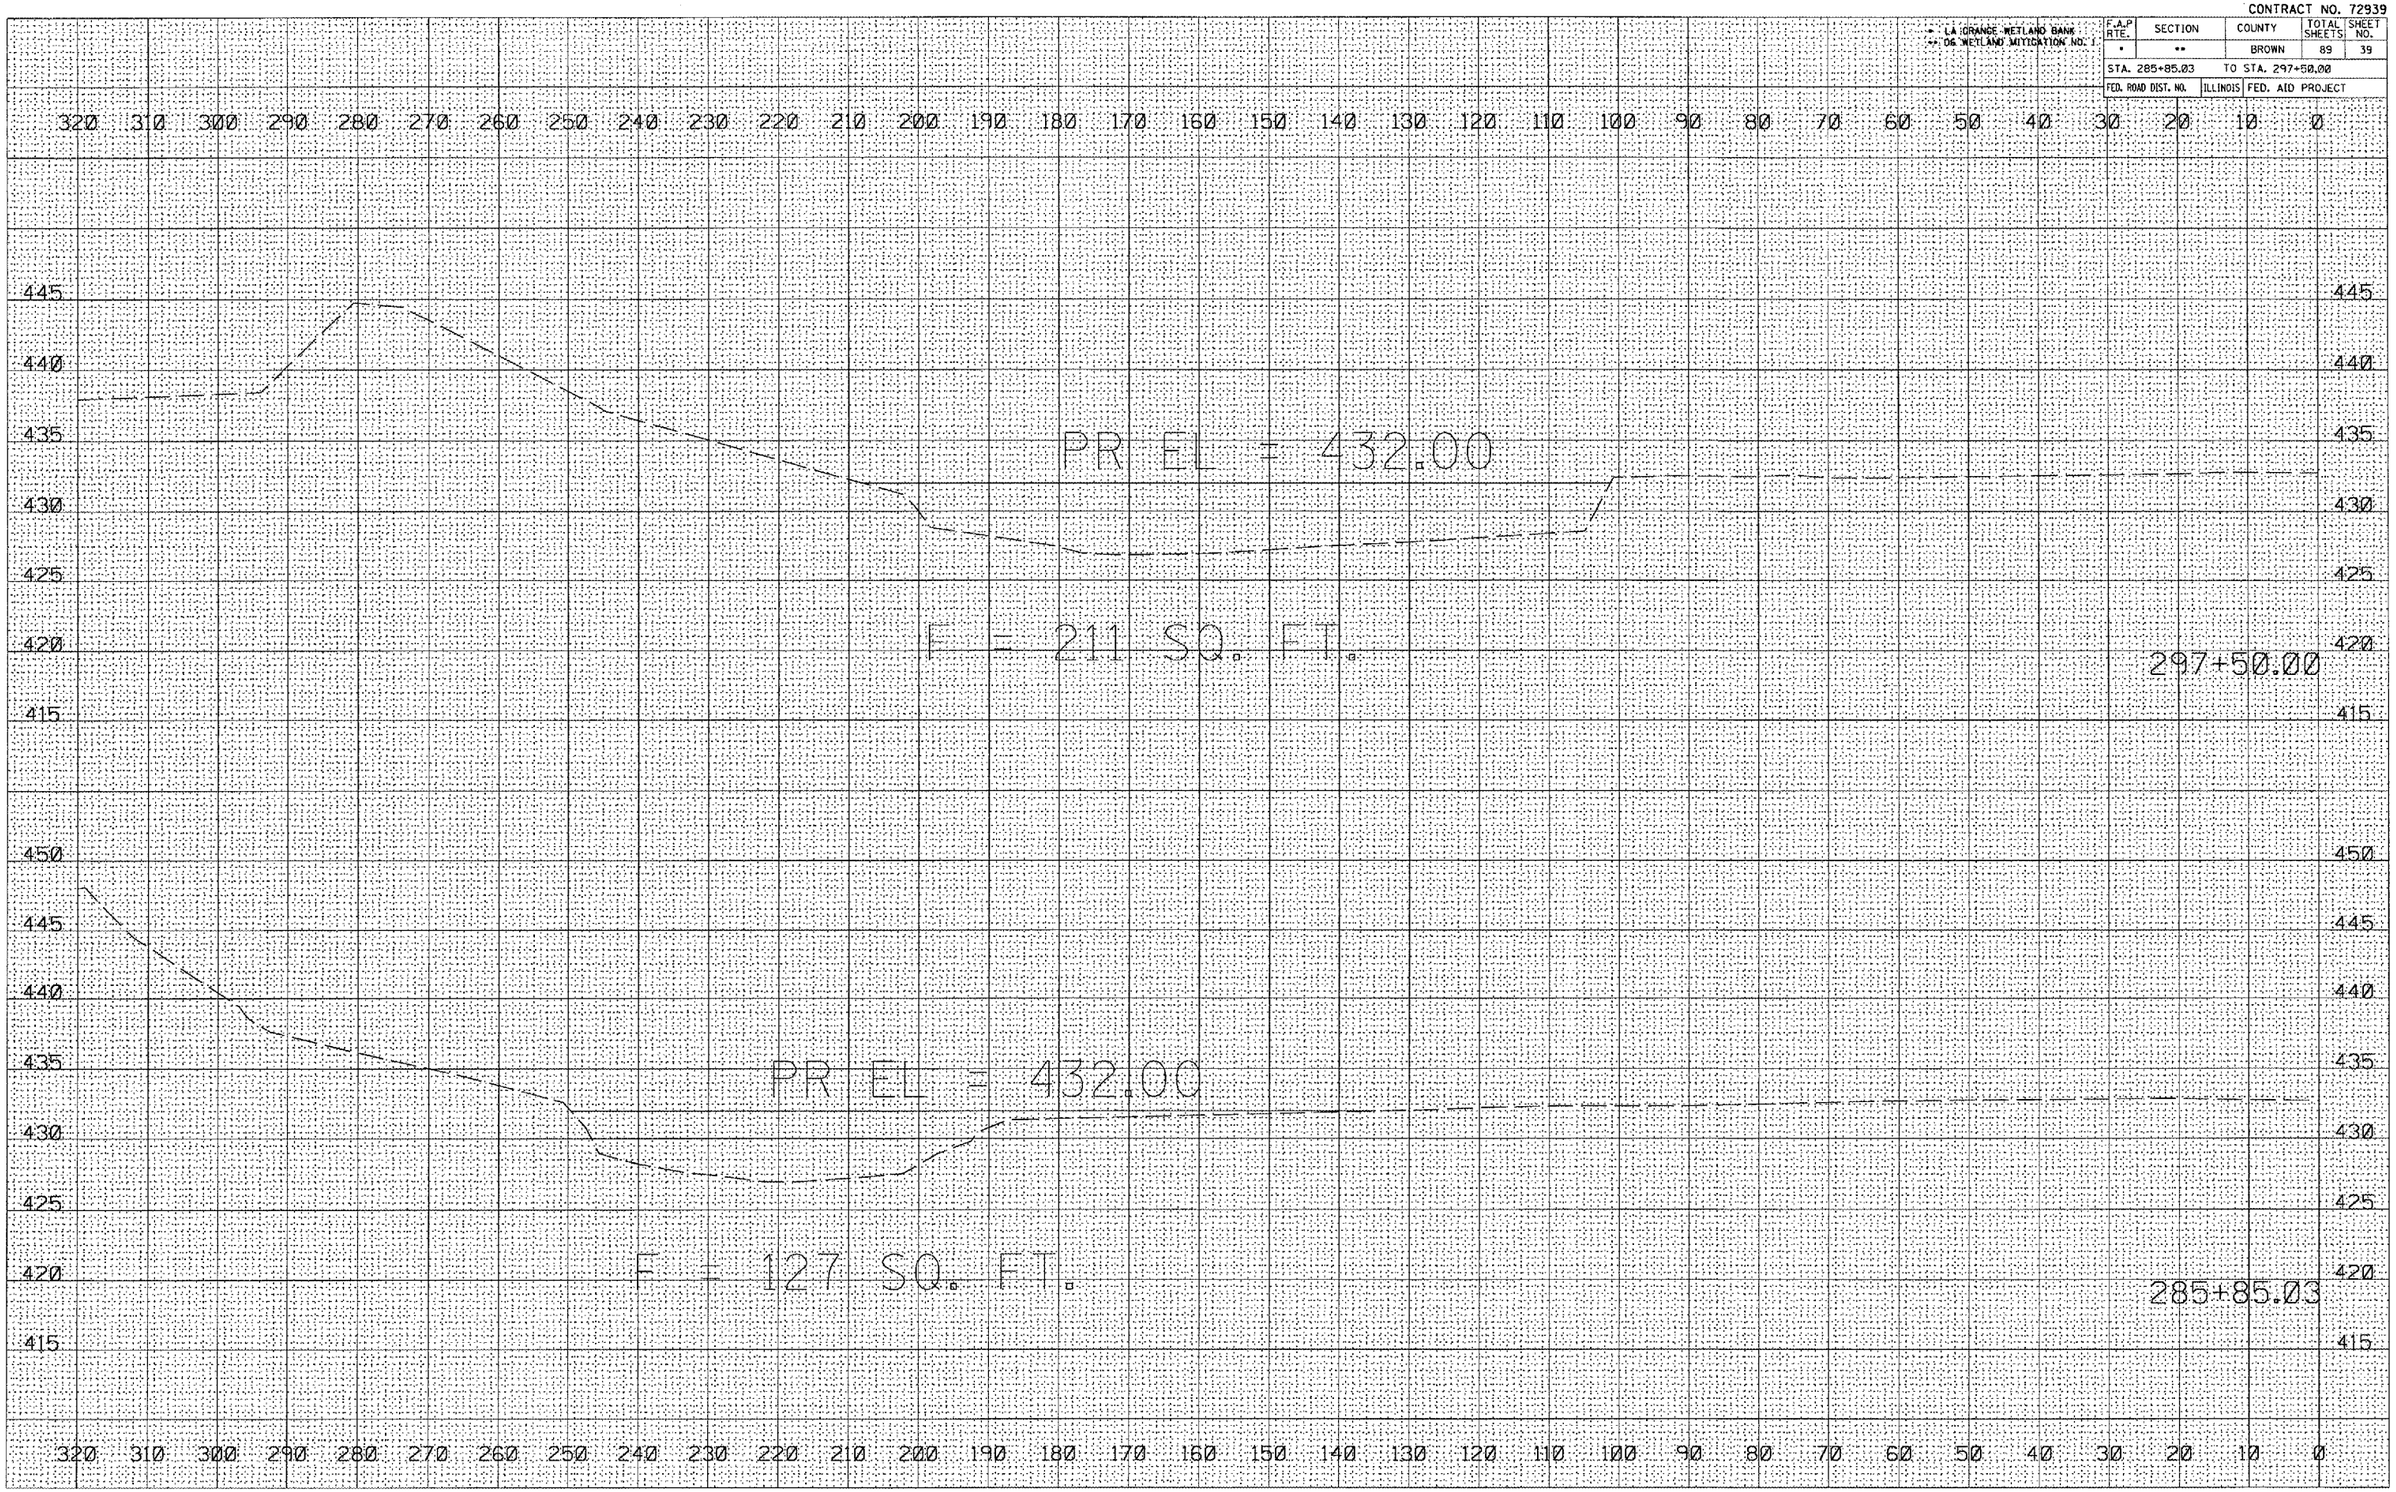

FINAL SURVEY		BY	DATE
NOTE BOOK NO.	SURVEYED		
	PLOTTED		
	TEMPLATE		
	AREAS		
	AREAS CHECKED		

ORIGINAL SURVEY		BY	DATE
NOTE BOOK NO.	SURVEYED		
	PLOTTED		
	TEMPLATE		
	AREAS		
	AREAS CHECKED		

PLOT DATE = 2/9/2005
FILE NAME = c:\projects\65293F\sec001\sheets\1ep001.dgn
PLOT SCALE = 21.6667 ' / IN.
REFERENCE = REF

PR EARTH BERMS - EAST MARGINS, FIELD 1