CONTRACT NO. 72939

* LA GRANGE WETLAND BANK
** DG WETLAND MITIGATION NO. 1

F.A.P RTE.	SECTION	COUNTY	TOTAL SHEETS	SHEET NO.
*	**	BROWN	89	52
STA. 97+00.00		TO STA. 99+00.00		
FED. ROAD DIST. NO.	ILLINOIS	FED. AID PROJECT		

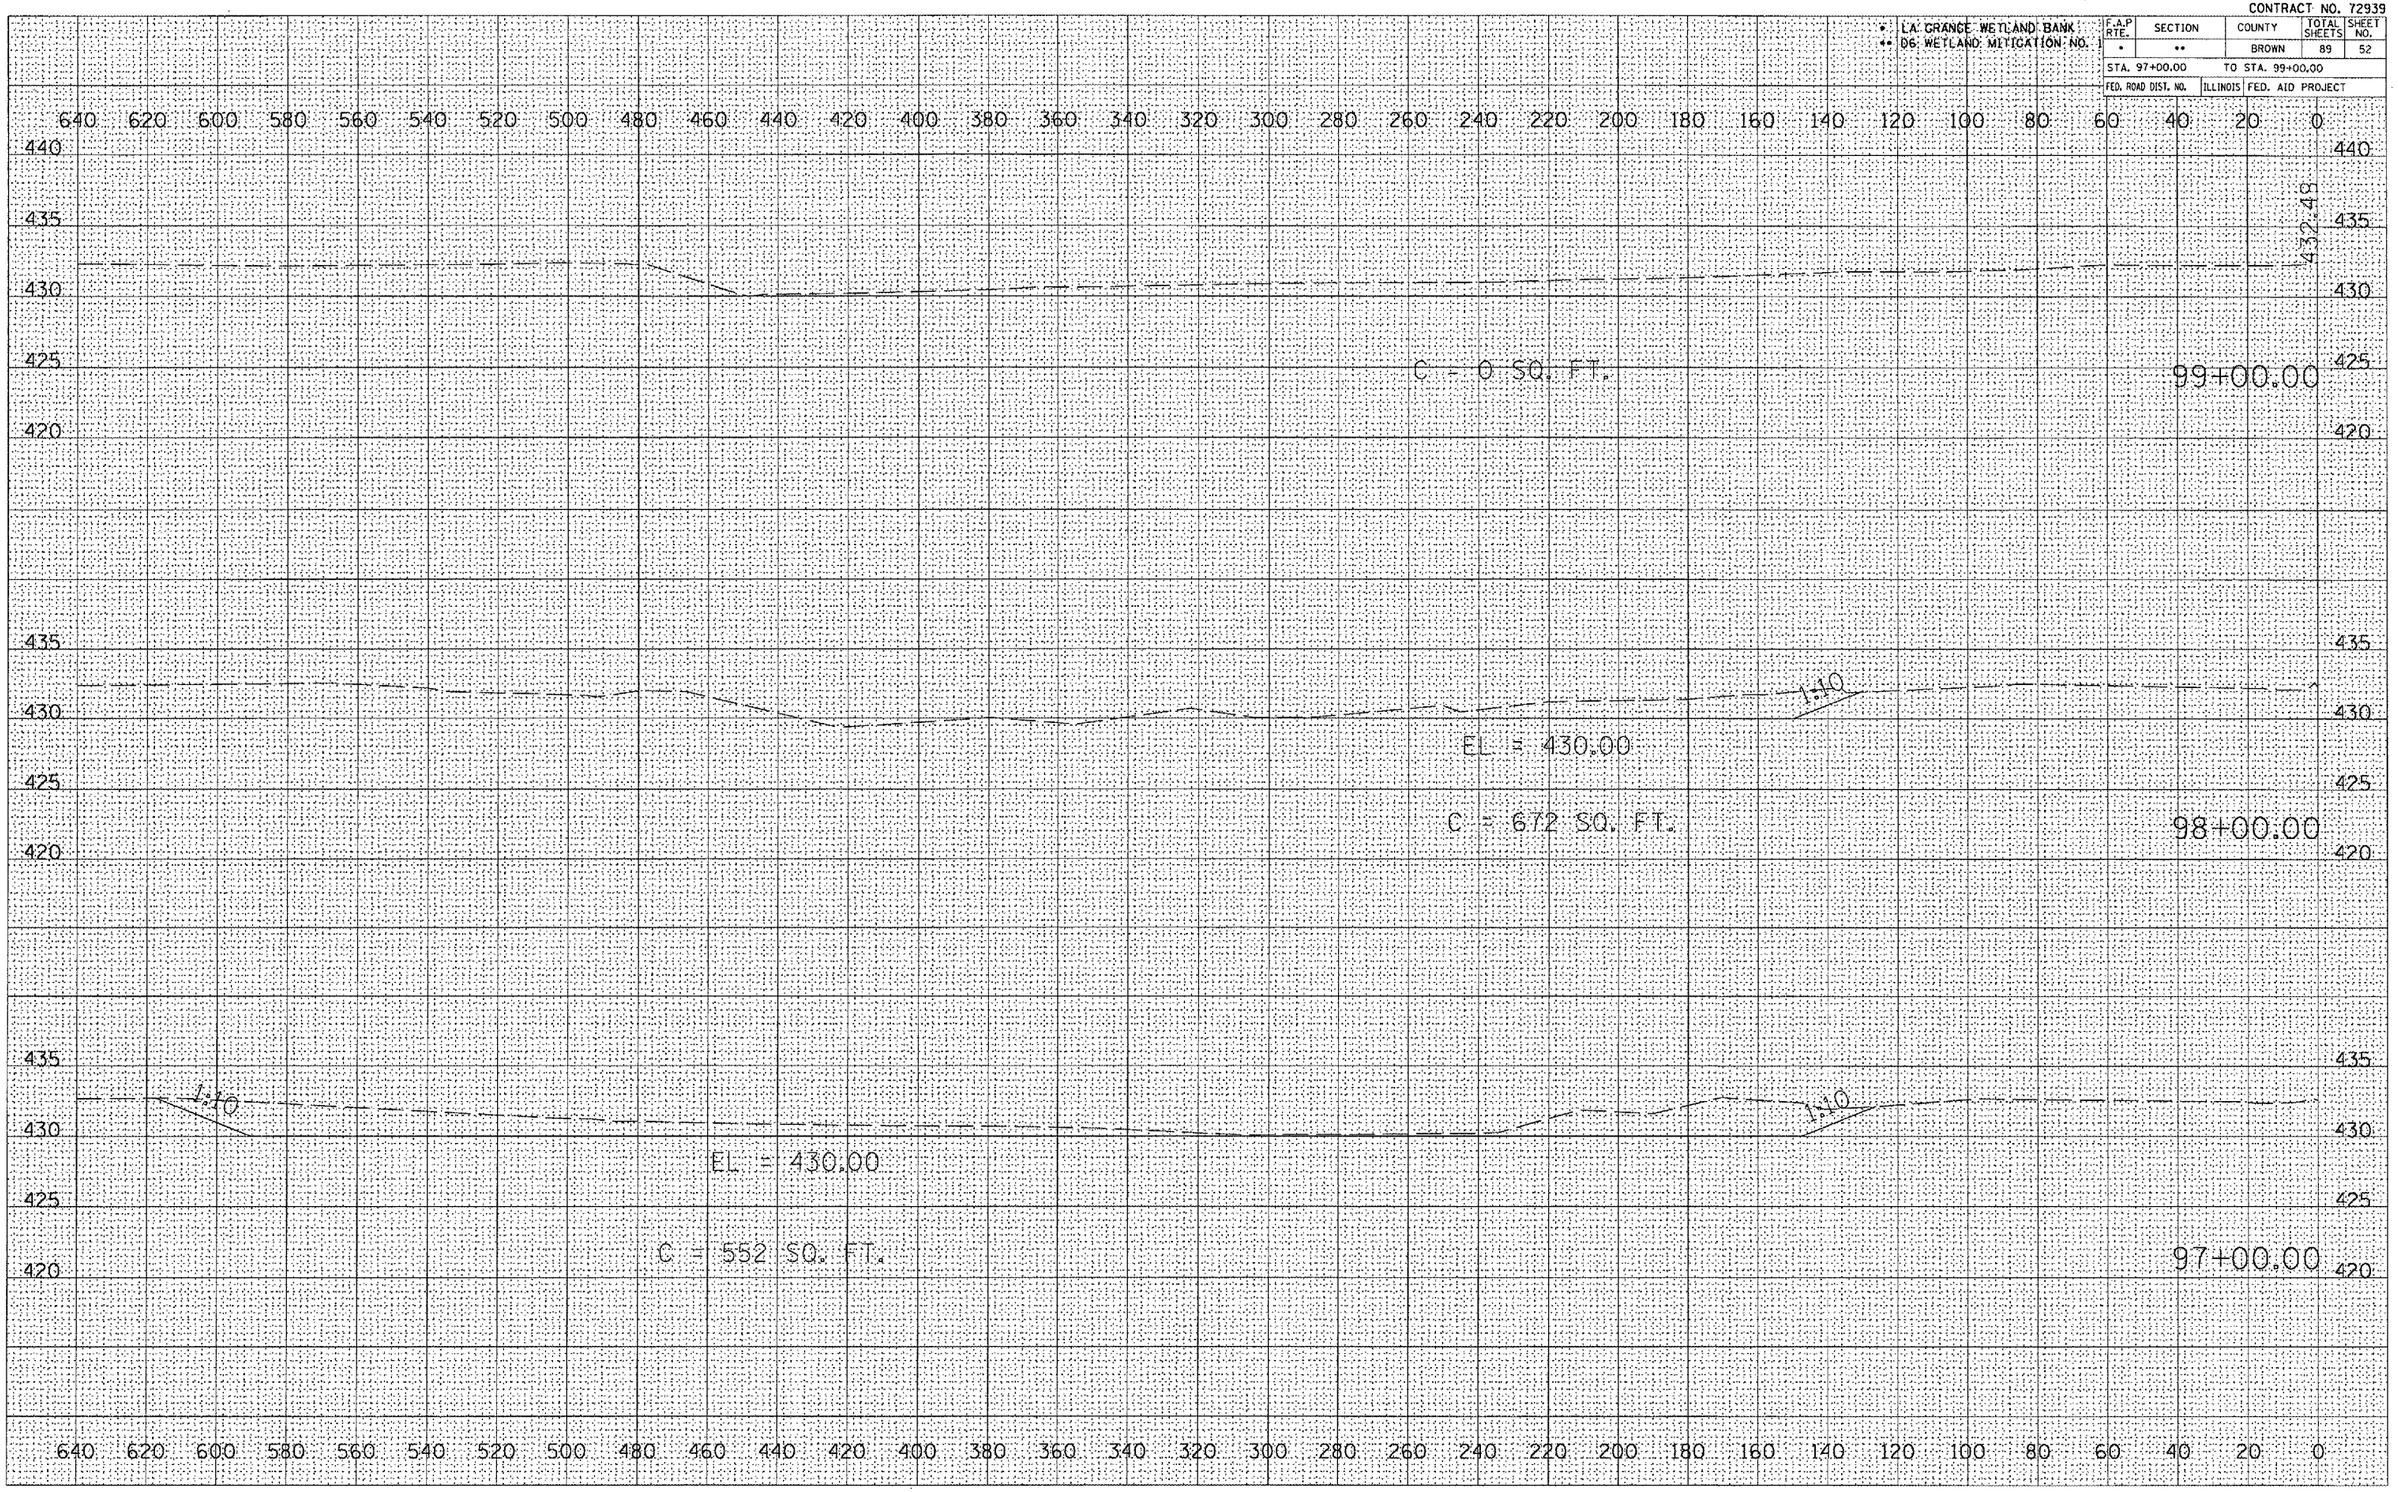

FINAL SURVEY	BY	DATE
SURVEYED		
PLOTTED		
NOTE BOOK	TOPOGRAPHIC DATE	
NO.	AREAS	
	AREAS CHECKED	

ORIGINAL SURVEY	BY	DATE
SURVEYED		
PLOTTED		
NOTE BOOK	TOPOGRAPHIC DATE	
NO.	AREAS	
	AREAS CHECKED	

PLOT DATE = 2/9/2005
FILE NAME = s:\projects\d5503851\xsec02sheet.dgn
PLOT SCALE = 43.734 ' / IN.
REFERENCE = WSF9