CONTRACT NO. 72939

F.A. RTE.	SECTION	COUNTY	TOTAL SHEETS	SHEET NO.
*	**	BROWN	89	53
STA. 703+00.00		TO STA. 704+00.00		
FED. ROAD DIST. NO.	ILLINOIS	FED. AID PROJECT		

* LA GRANGE WETLAND BANK
** D6 WETLAND MITIGATION NO. 1

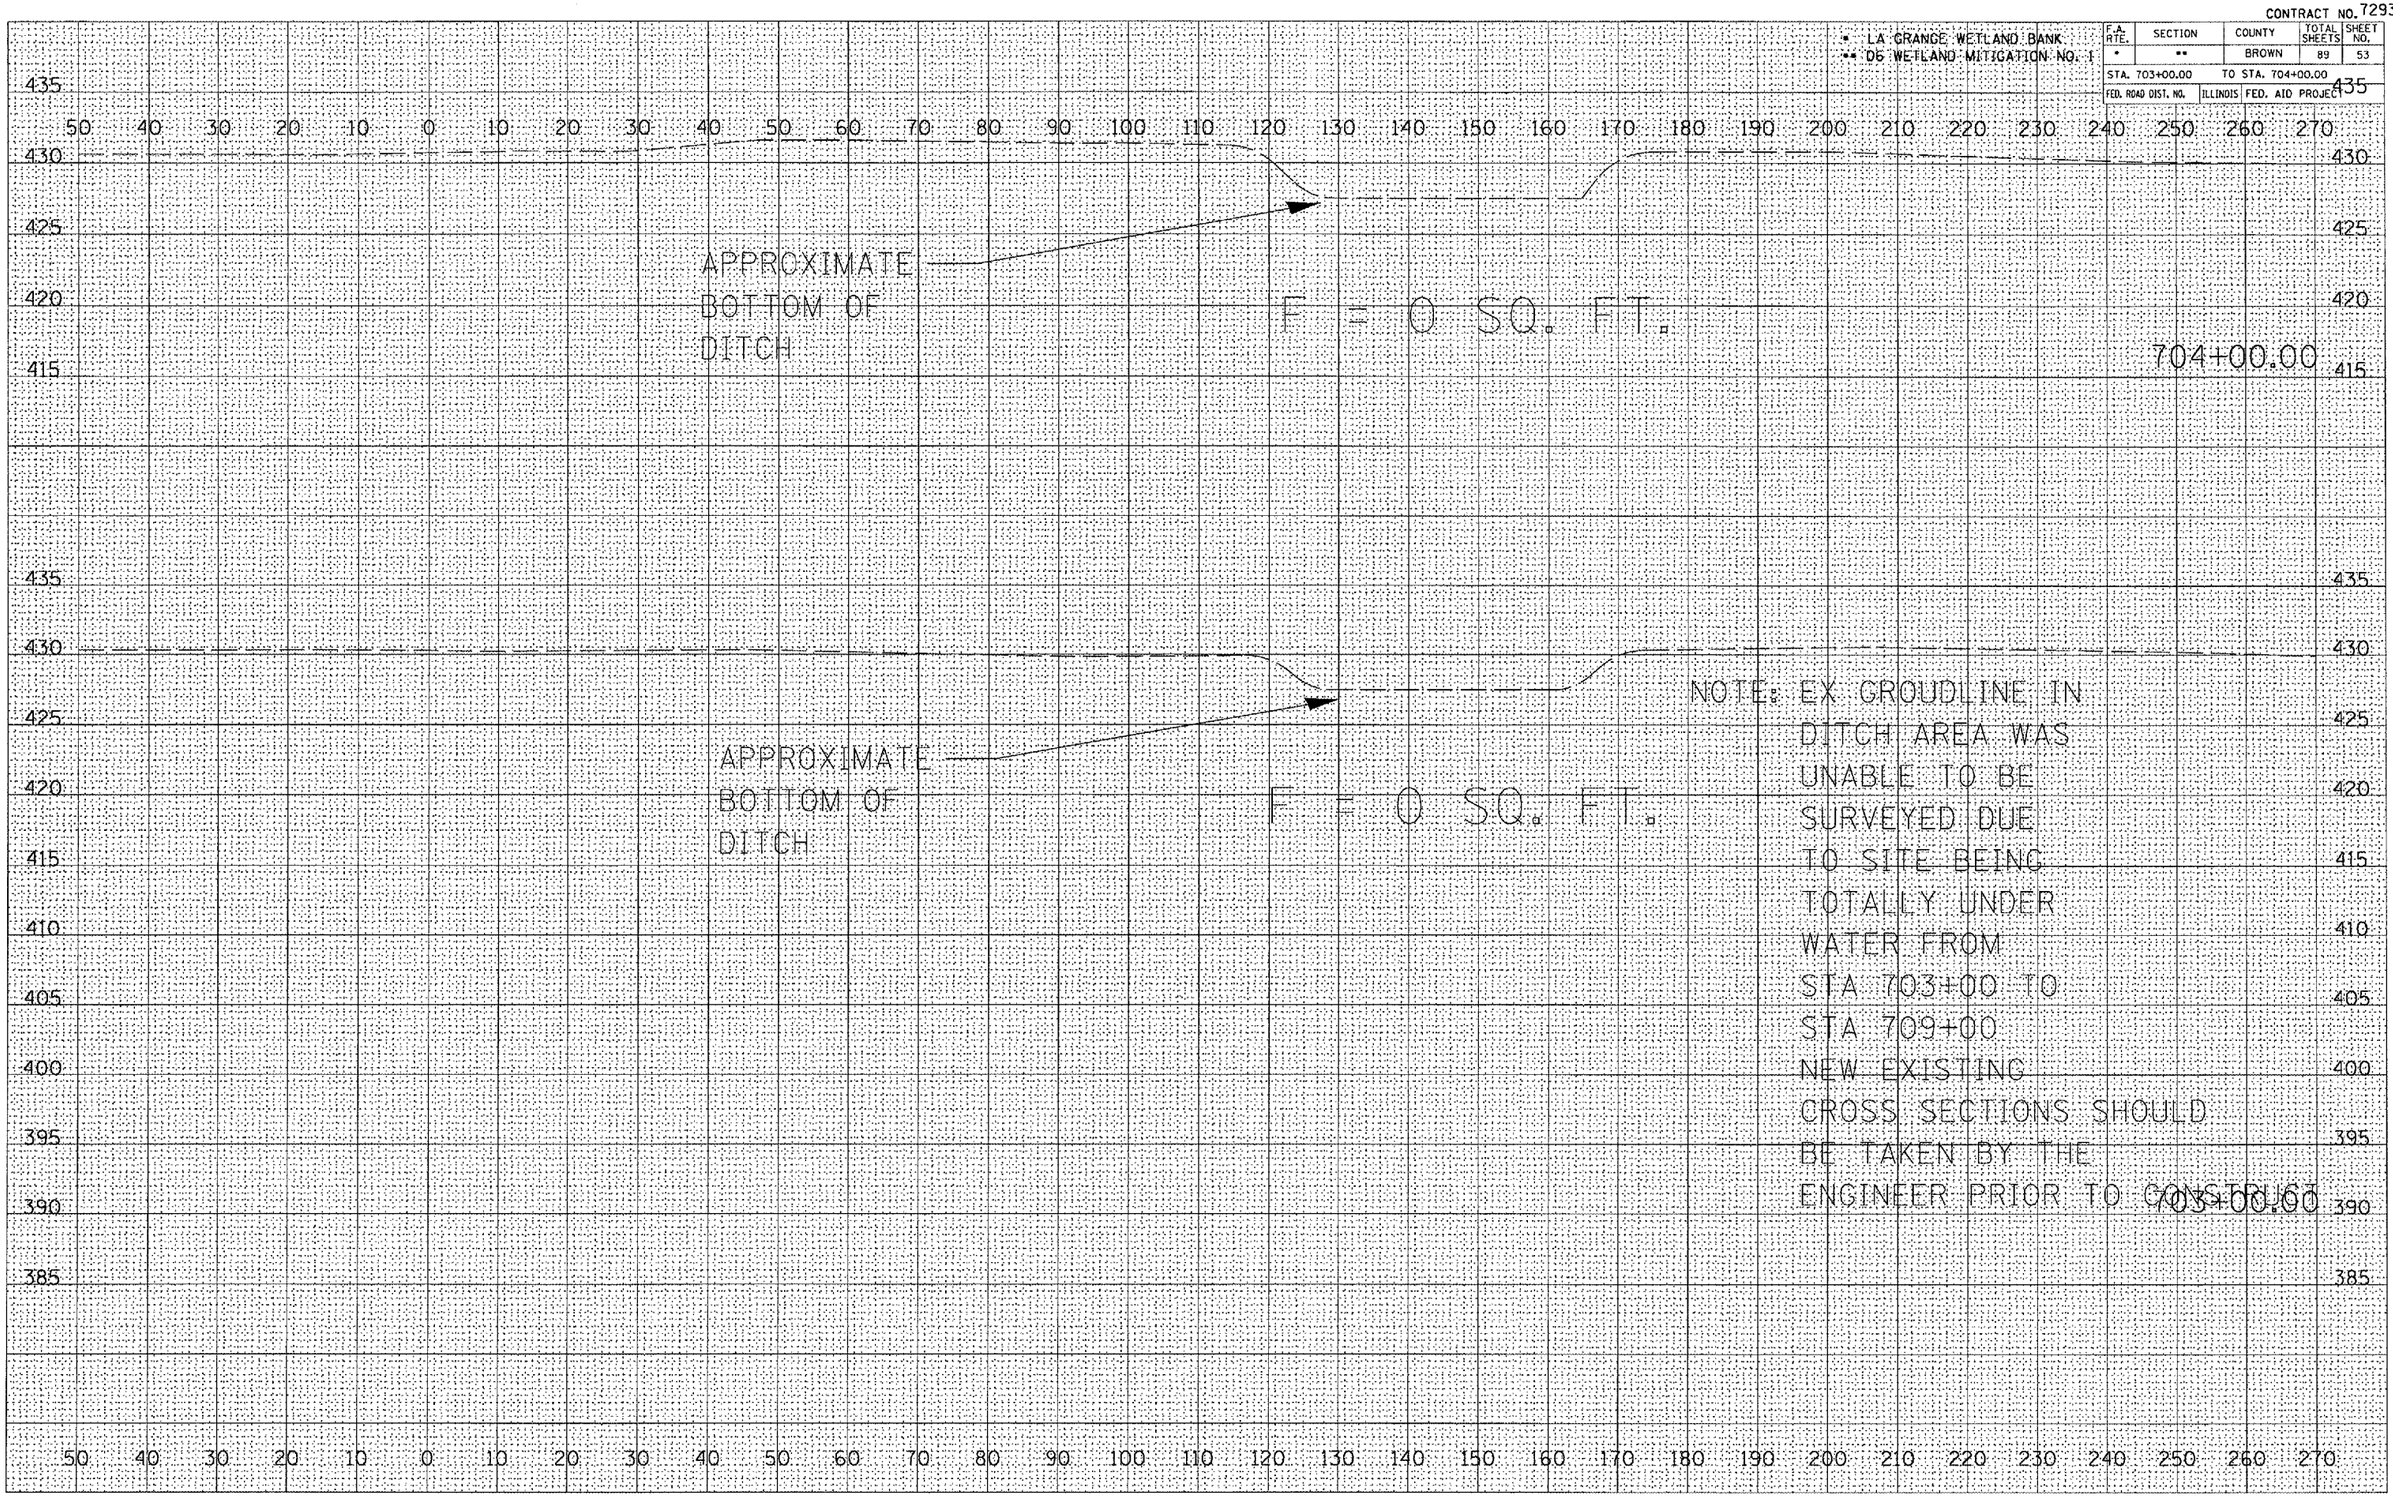

FINAL SURVEY | NOTE BOOK NO. | SURVEYED | PLOTTED | TEMPLATE | AREAS | AREAS CHECKED | BY | DATE

ORIGINAL SURVEY | NOTE BOOK NO. | SURVEYED | PLOTTED | TEMPLATE | AREAS | AREAS CHECKED | BY | DATE

PLOT DATE = 2/9/2005
FILE NAME = c:\projects\d650305\xsl001sheet.dgn
PLOT SCALE = 21.6867 ' / IN.
REFERENCE = REF

L001 - WETLANDS