CONTRACT NO. 72939

F.A. RTE.	SECTION	COUNTY	TOTAL SHEETS	SHEET NO.
*	**	BROWN	89	62
STA. 3044+00.00		TO STA. 3046+00.00		
FED. ROAD DIST. NO.	ILLINOIS	FED. AID PROJECT		

* - LA GRANGE WETLAND BANK
** - D6 WETLAND MITIGATION NO. 1

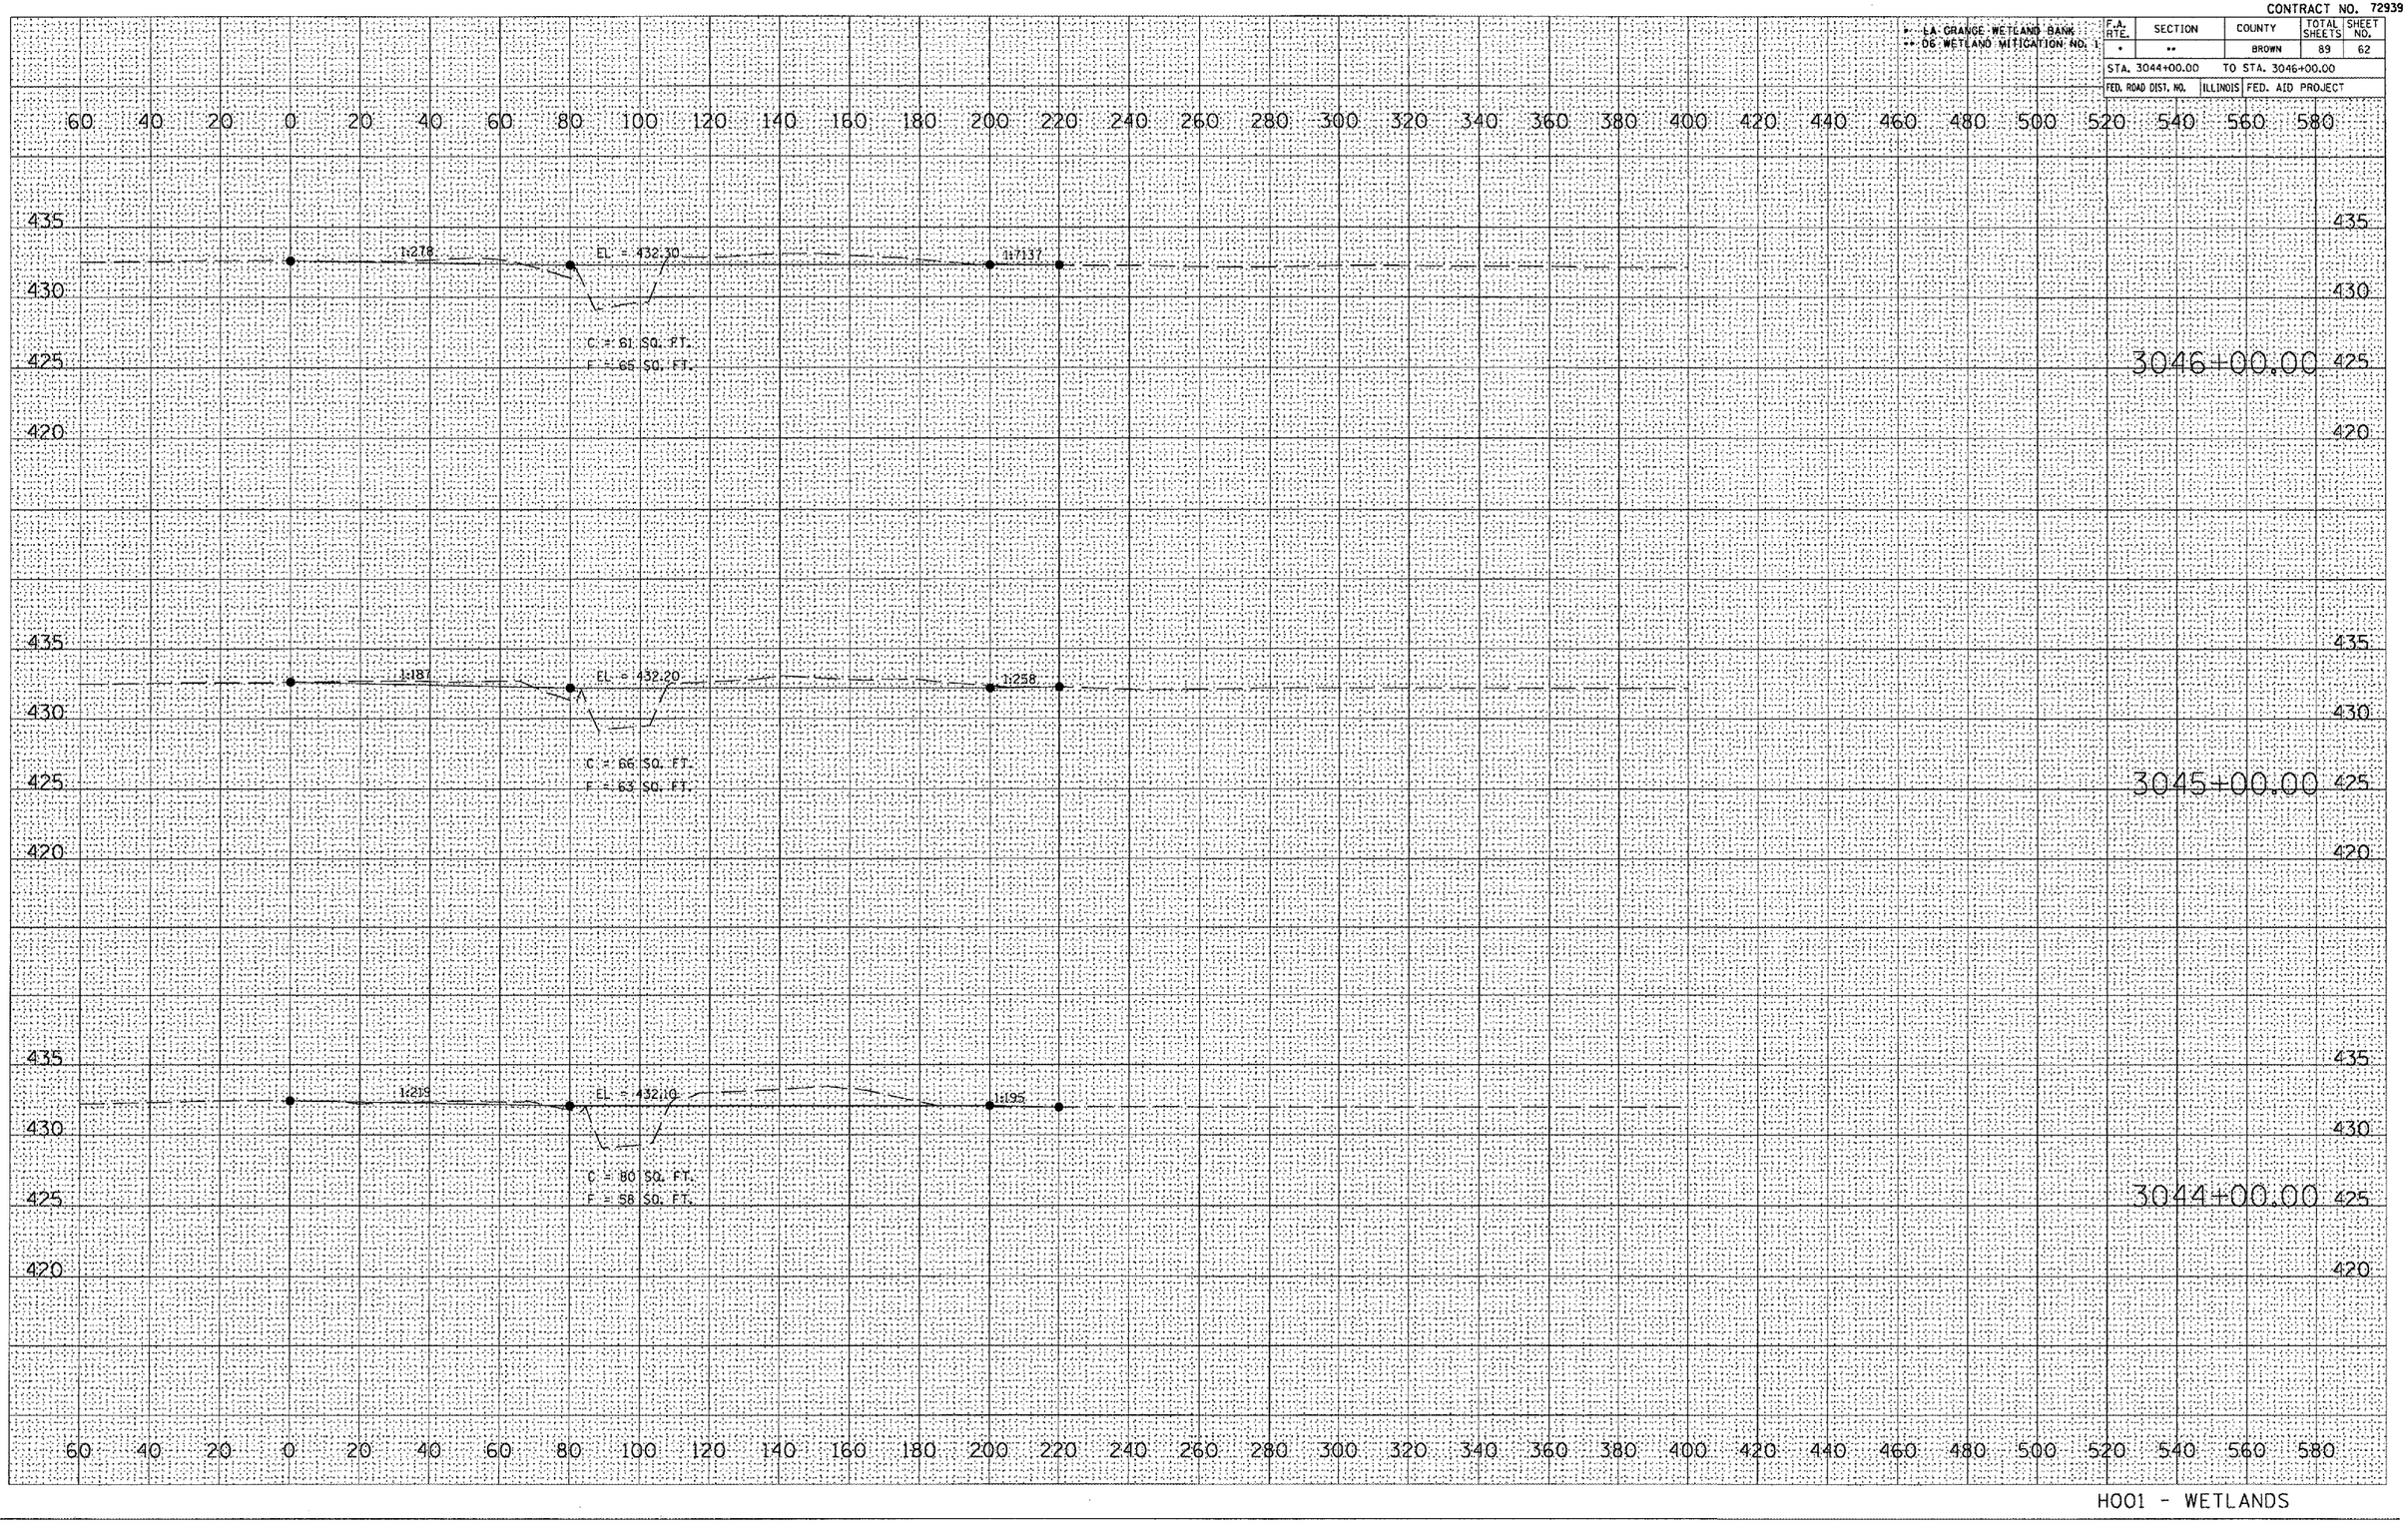

HOO1 - WETLANDS

ORIGINAL SURVEY		BY	DATE
	SURVEYED		
	PLOTTED		
NOTE BOOK	TYPED/LAYR.		
	AREAS		
NO.	AREAS CHECKED		

FINAL SURVEY		BY	DATE
	SURVEYED		
	PLOTTED		
NOTE BOOK	TYPED/LAYR.		
	AREAS		
NO.	AREAS CHECKED		

PLOT DATE = 2/9/2005
FILE NAME = c:\projects\05303B05\sht#01sheet.dgn
PLOT SCALE = 43.734 ' / IN.
REFERENCE = REF