CONTRACT NO. 72939

* LA GRANGE WETLAND BANK
** D6 WETLAND MITIGATION NO. 1

F.A. RTE.	SECTION	COUNTY	TOTAL SHEETS	SHEET NO.
*	**	BROWN	89	82
STA. 101+80.00		TO STA. 102+00.00		
FED. ROAD DIST. NO.		ILLINOIS	FED. AID PROJECT	

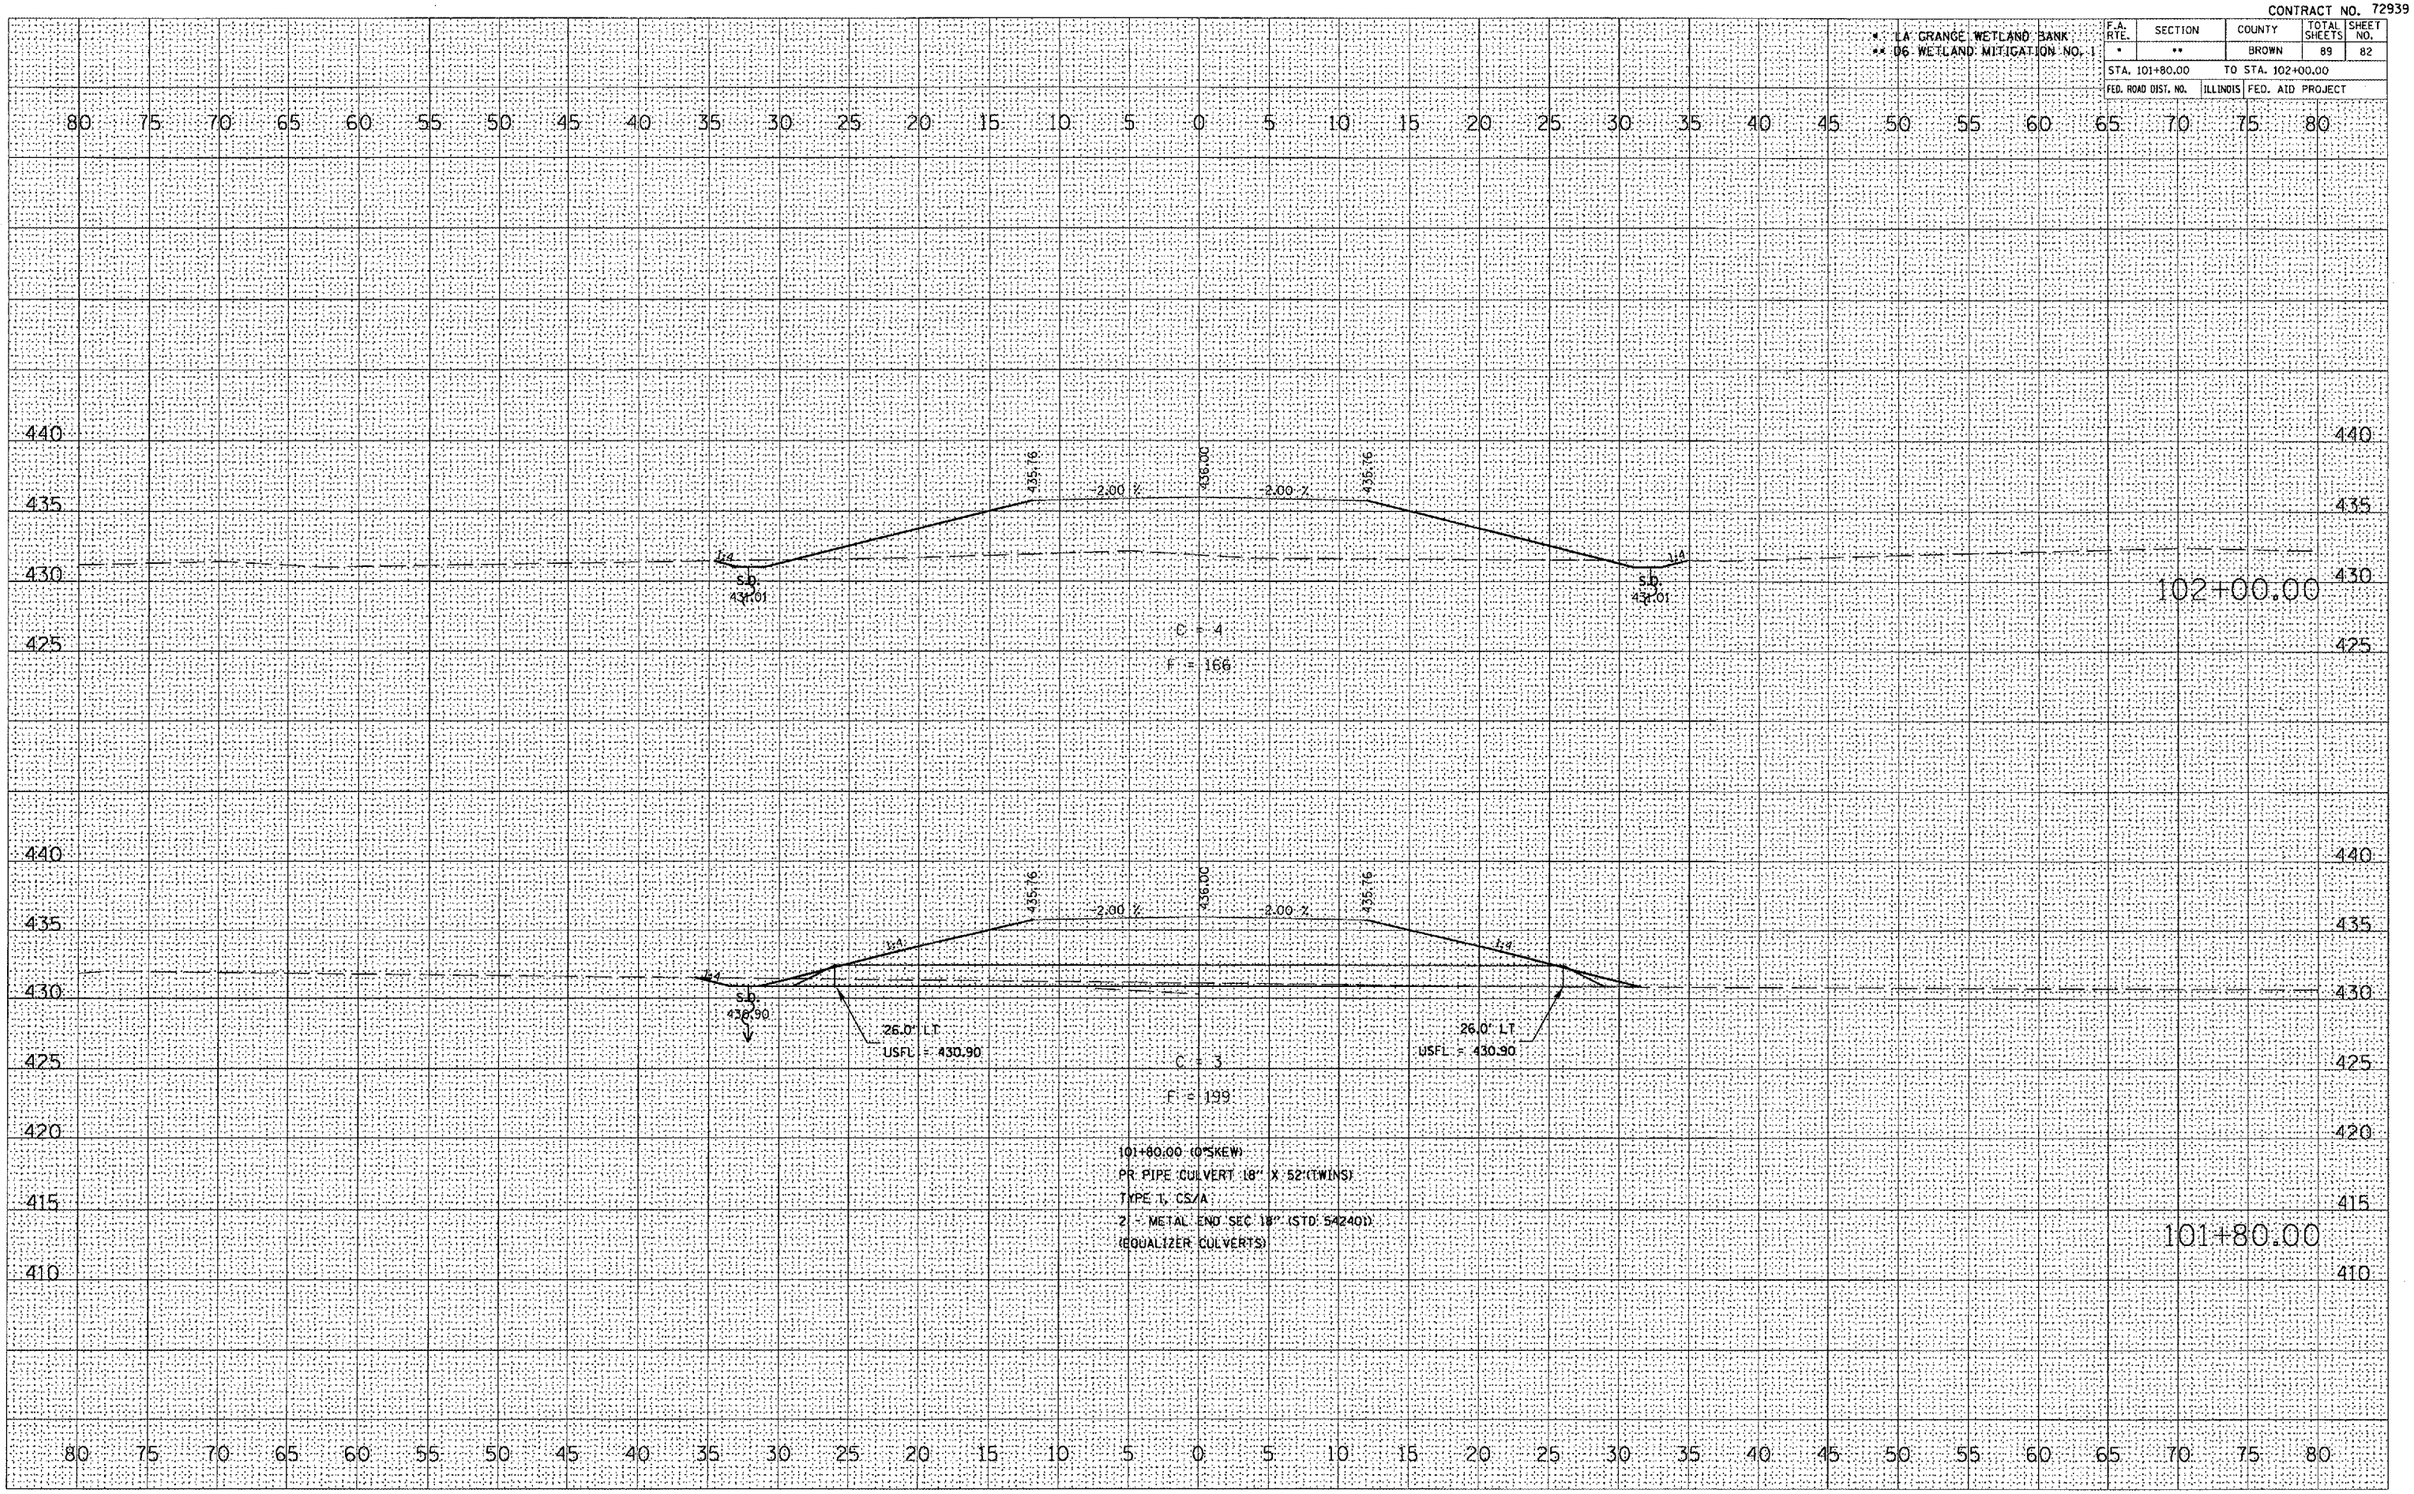

PR FUTURE ACCESS ROAD

FINAL SURVEY — NOTE BOOK — NO. — SURVEYED — PLOTTED — TRIANGULATE — AREAS — AREAS CHECKED — BY — DATE

ORIGINAL SURVEY — NOTE BOOK — NO. — SURVEYED — PLOTTED — TRIANGULATE — AREAS — AREAS CHECKED — BY — DATE

PLOT DATE = 2/9/2005
FILE NAME = c:\projects\d6536305\sheets\201-dwg
PLOT SCALE = 10.8424 ' / IN.
REFERENCE = #REF#