CONTRACT NO. 72985

F.A.U. RTE.	SECTION	COUNTY	TOTAL SHEETS	SHEET NO.
8027	12RS-4,TS-1	SANGAMON	31	24
STA.		TO STA.		
FED. ROAD DIST. NO.	ILLINOIS	FED. AID PROJECT		

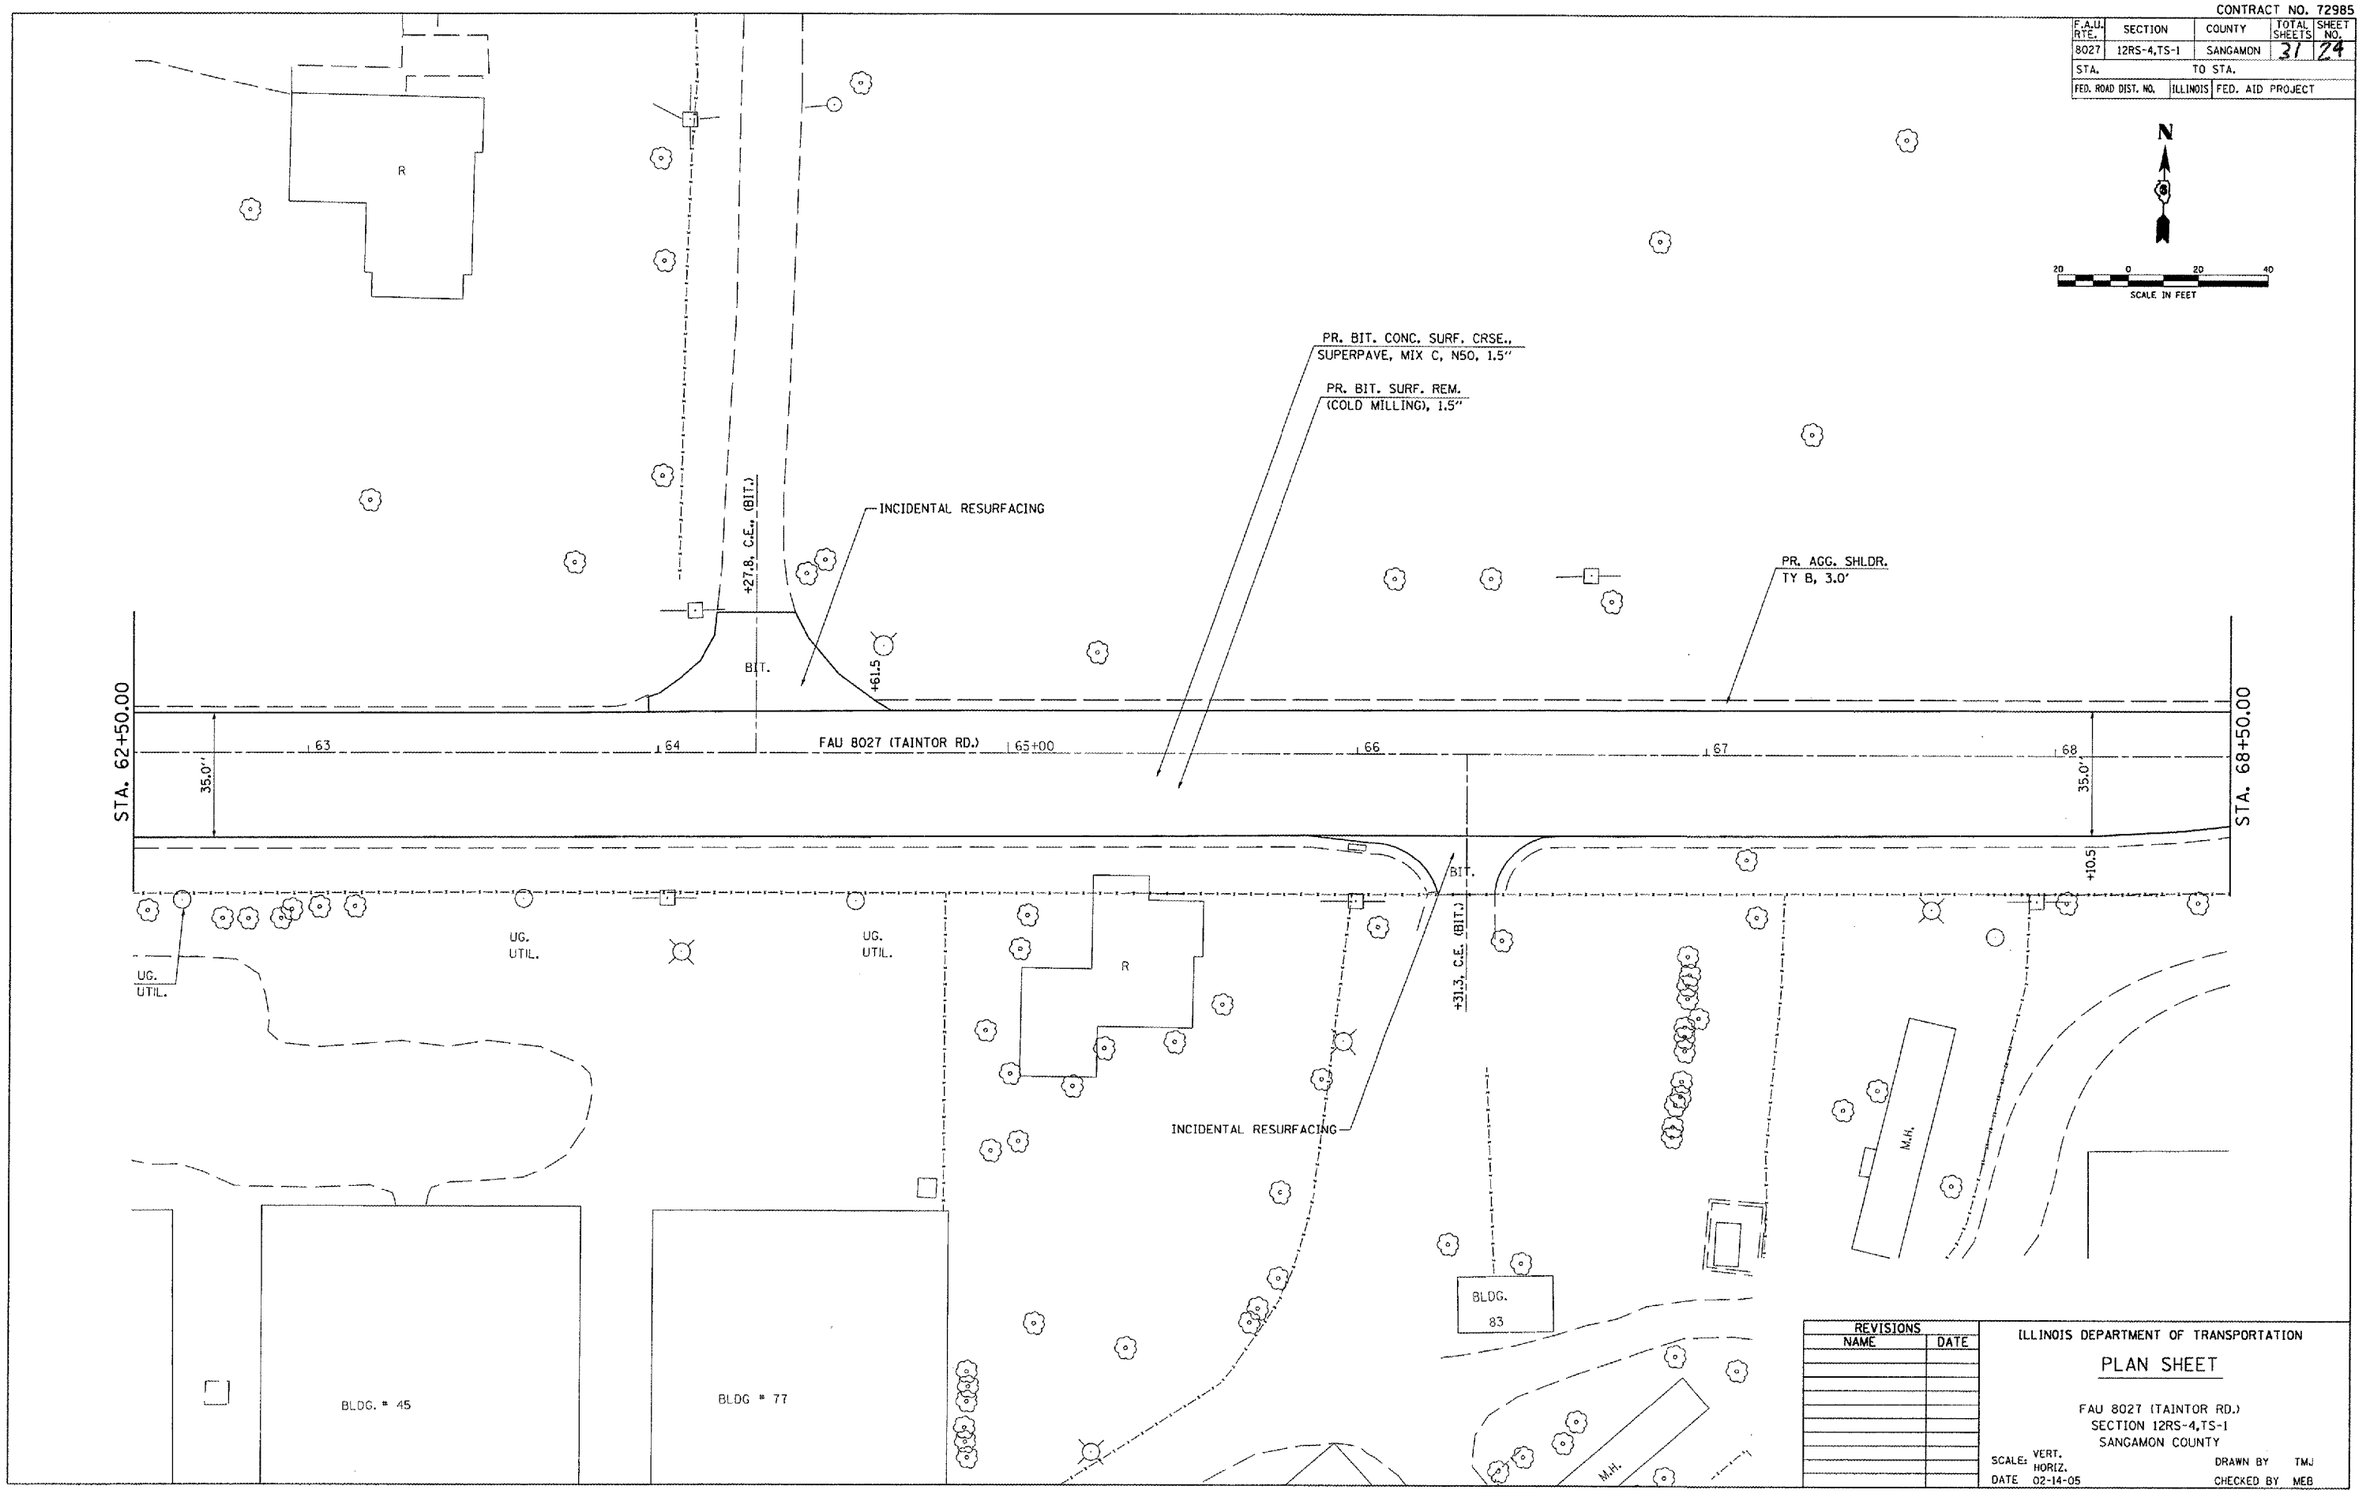

REVISIONS	
NAME	DATE

ILLINOIS DEPARTMENT OF TRANSPORTATION

PLAN SHEET

FAU 8027 (TAINTOR RD.)
SECTION 12RS-4,TS-1
SANGAMON COUNTY

SCALE: VERT. HORIZ.
DATE 02-14-05
DRAWN BY TMJ
CHECKED BY MEB

PLOT DATE = 4/1/2005
FILE NAME = c:\projects\d652305\sht\plan1.dgn
PLOT SCALE = 43.3734 ' / IN.
REFERENCE = REF

PLAN SHEET FAU 8027 (TAINTOR RD.)