teasleyck
3/31/2005
c:\projects\74035d\d02004pa.dgn
PS 1

CONTRACT NO. 74035

F.A.P. RTE.	SECTION	COUNTY	TOTAL SHEETS	SHEET NO.
327	(2,2)N	LAWRENCE	38	11
STA.		TO STA.		
FED. ROAD DIST. NO.	ILLINOIS	FED. AID PROJECT		

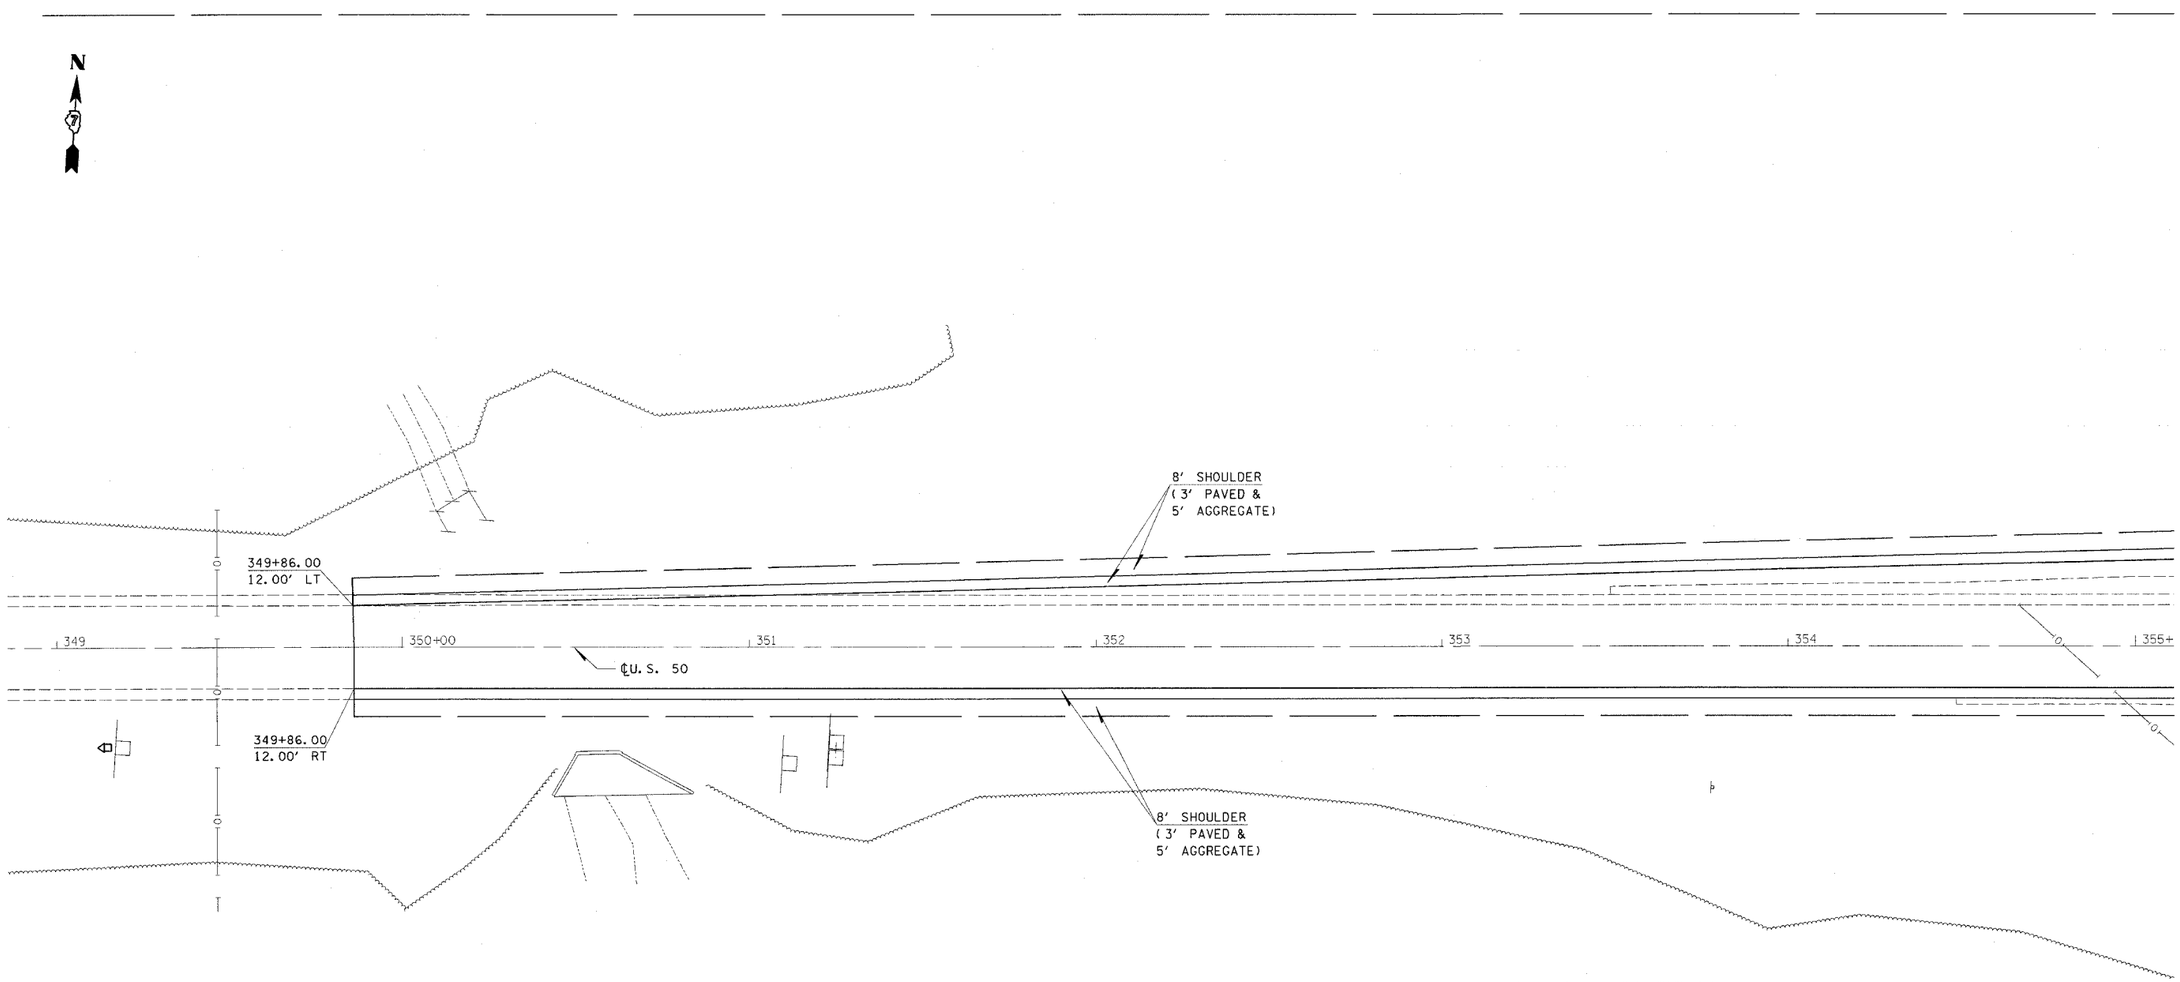

REVISIONS NAME	DATE

ILLINOIS DEPARTMENT OF TRANSPORTATION

PLAN SHEET
STA 349+00 TO STA 355+00

SCALE: VERT.
HORIZ.
DATE

DRAWN BY
CHECKED BY

PLOT DATE = 3/31/2005
FILE NAME = #FILE1#
PLOT SCALE = #SCALE#
REFERENCE = #REF#