teasleyck
4/1/2005
c:\projects\74059d\d03904pa.dgn
PS 4

FAS RTE.	SECTION	COUNTY	TOTAL SHEETS	SHEET NO.
8736	(110) RS-4	JEFFERSON		12
FED. ROAD DIST. NO. 7	ILLINOIS	FED. AID PROJECT NO.		

CONTRACT NO. 74059

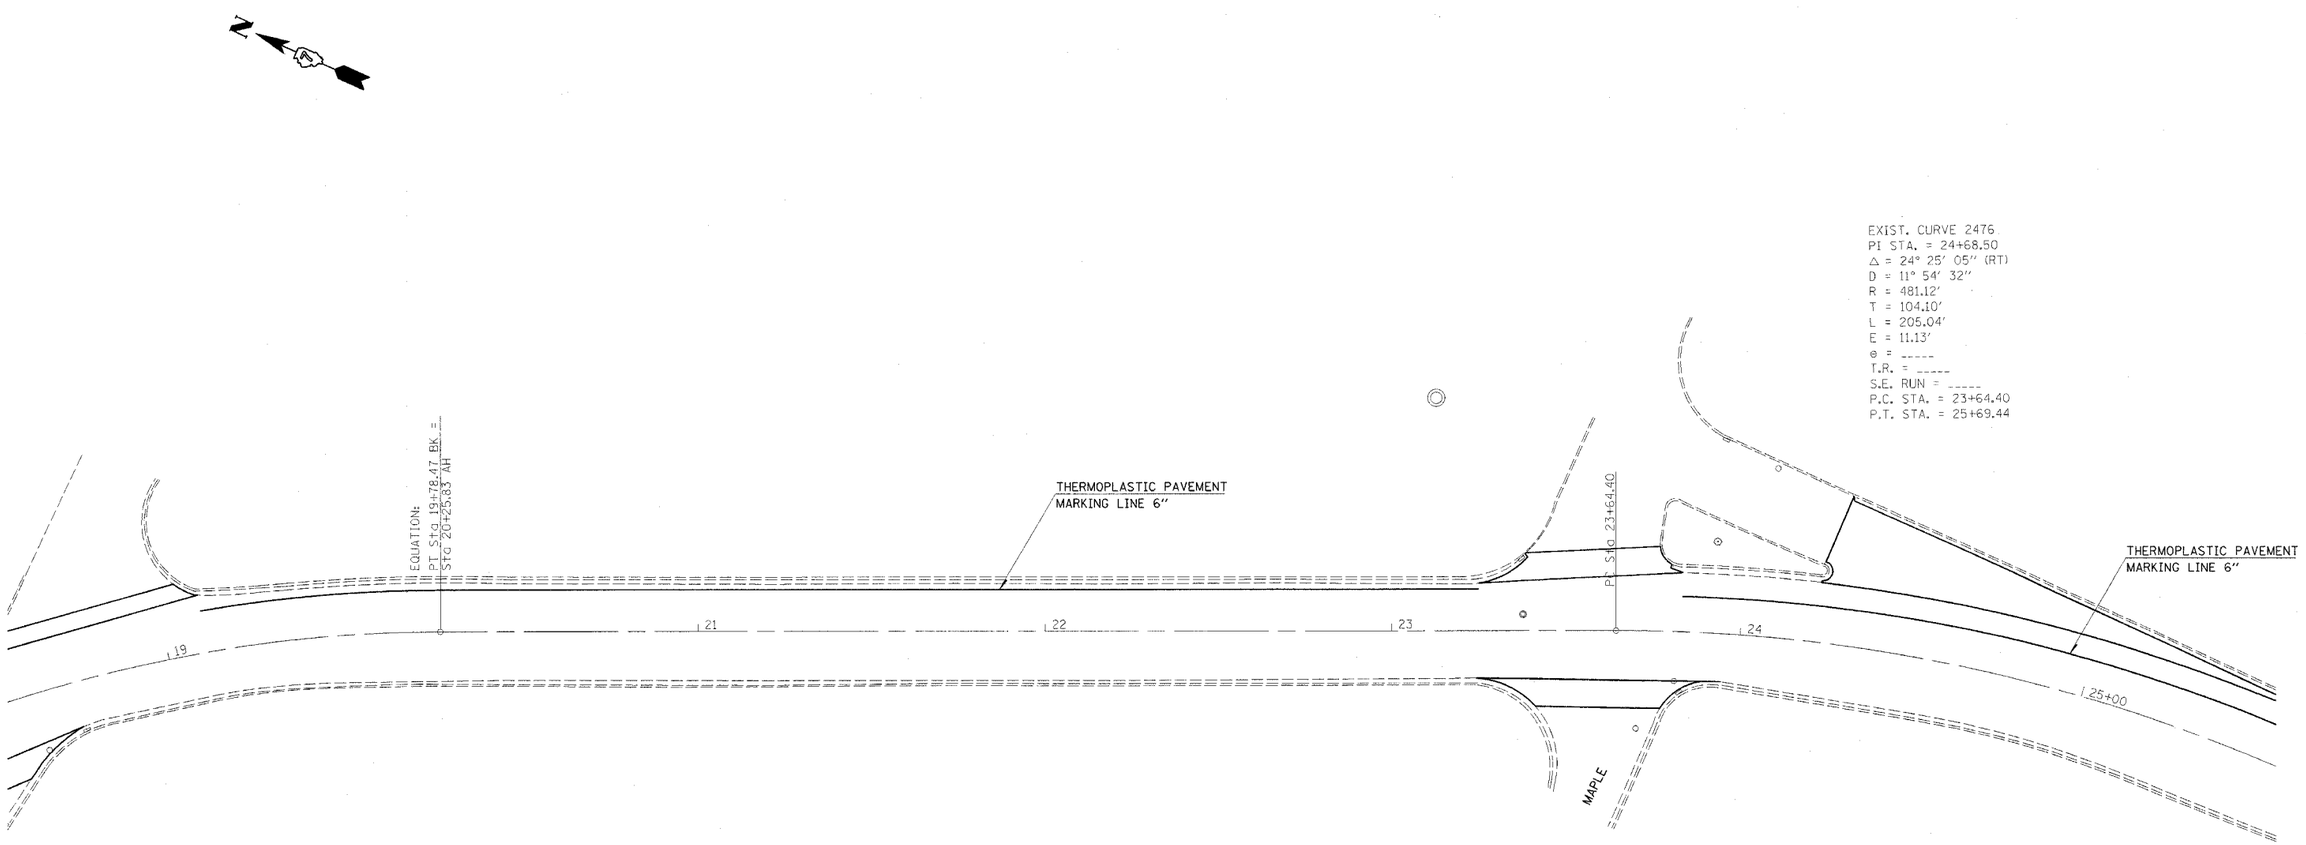

EXIST. CURVE 1870
PI STA. = 18+82.63
Δ = 28° 17' 37" (RT)
D = 14° 27' 09"
R = 396.44'
T = 99.92'
L = 195.77'
E = 12.40'
e = -----
T.R. = -----
S.E. RUN = -----
P.C. STA. = 17+82.70
P.T. STA. = 19+78.47

NOTE:
OUTLINED AREAS TO BE
INCLUDED IN PAVING OPERATIONS

REVISIONS	
NAME	DATE

ILLINOIS DEPARTMENT OF TRANSPORTATION

PLAN SHEET

STA 19+00 TO 25+00

SCALE: VERT. HORIZ.
DATE
DRAWN BY
CHECKED BY