F.A. ROUTE NO.	SECTION	COUNTY	TOTAL SHEETS	SHEET NO.
1622	03-00066-01-RP	COOK	11	6

ILLINOIS PROJECT:

CONTRACT NUMBER: 83778

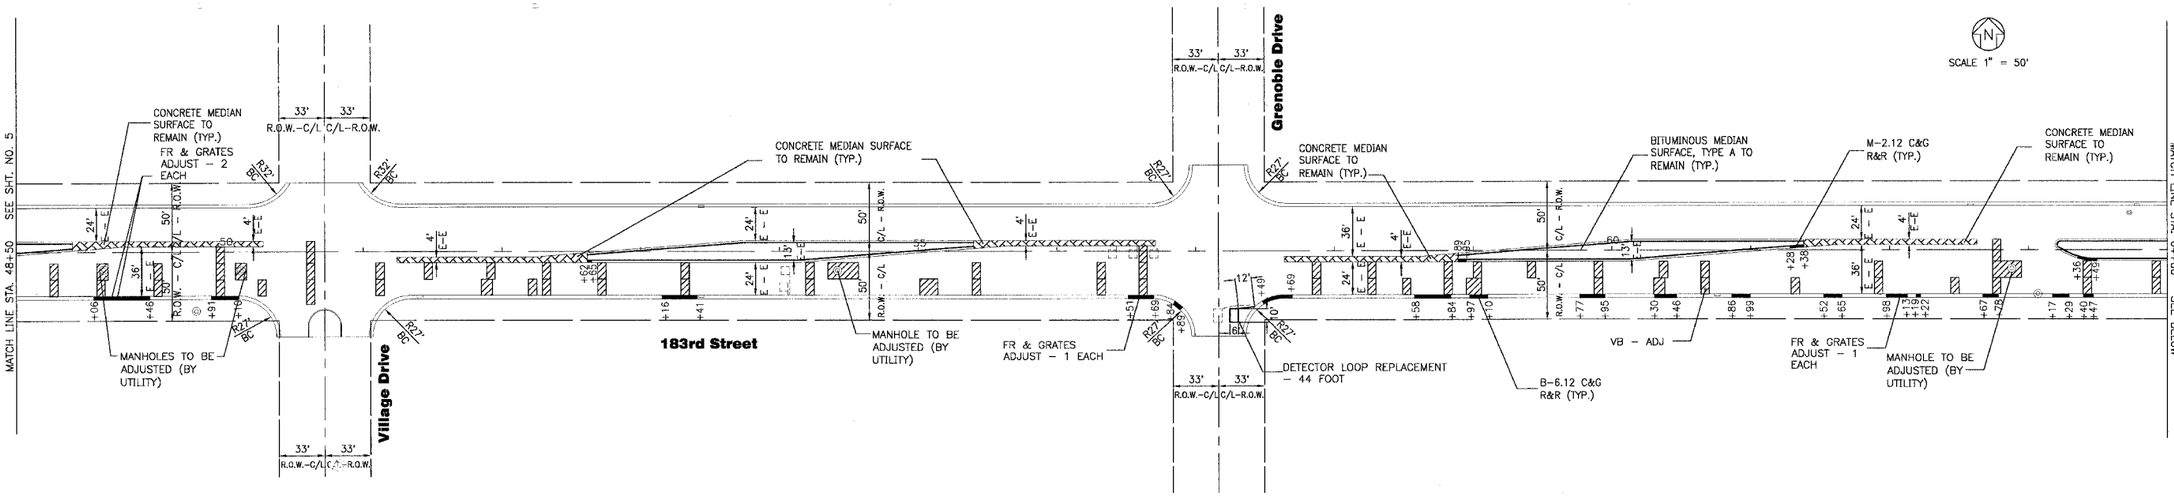

CURB REMOVAL AND PATCH STATIONS ARE APPROXIMATE. FINAL QUANTITIES WILL BE MARKED IN THE FIELD AND MEASURED BY THE ENGINEER.

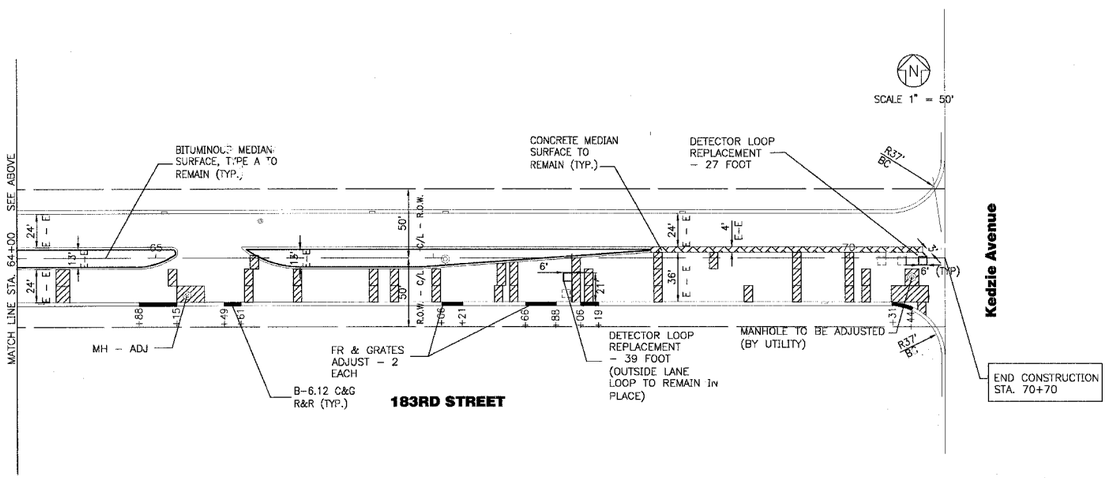

CONSULTANTS	REV. NO.	DATE	DESCRIPTION
	1	01/27/05	PER IDOT REVIEW
	2	02/22/05	PER IDOT REVIEW

* REFER TO EQUIPMENT MANUFACTURER'S SHOP DRAWINGS

DRAWING FILE: 183RDHAZELPATCHEB-REVISED.DWG PLOTTED BY: MCU 22/FEB/05 08:29

BAXTER & WOODMAN Consulting Engineers

Baxter & Woodman
Crystal Lake, Illinois 815.459.1260
Burlington, Wisconsin 262.763.7834
Mokena, Illinois 708.478.2090
DeKalb, Illinois 815.787.3111
Crayslake, Illinois 847.223.5088

VILLAGE OF HAZEL CREST, ILLINOIS
183RD STREET PAVEMENT REHABILITATION
EASTBOUND LANES
SECTION NO.: 03-00066-01-RP

183RD STREET
STA. 48+50 TO STA. 70+70
GEOMETRIC PLAN

DESIGNED BY MCU	SCALE 1"=50'
DRAWN BY MCU	PROJECT NO. 040631
CHECKED BY LDH	SHEET NO.
DATE 7/07/04	6 OF 11

COPYRIGHT © 2005 BY BAXTER & WOODMAN, INC. SCALE 1" = 50' - PROFESSIONAL DESIGN FIRM LICENSE NO. - 184-001121 - EXPIRES 4/30/2005