F.A.P. RTE.	SECTION	COUNTY	TOTAL SHEETS	SHEET NO.
1283	02-00059-00-BR	KANE	51	10
STA. 106+41	TO STA. 111+50			
FED. ROAD DIST. NO. 1	ILLINOIS	HIGHWAY PROJECT		

CONTRACT #: 83783

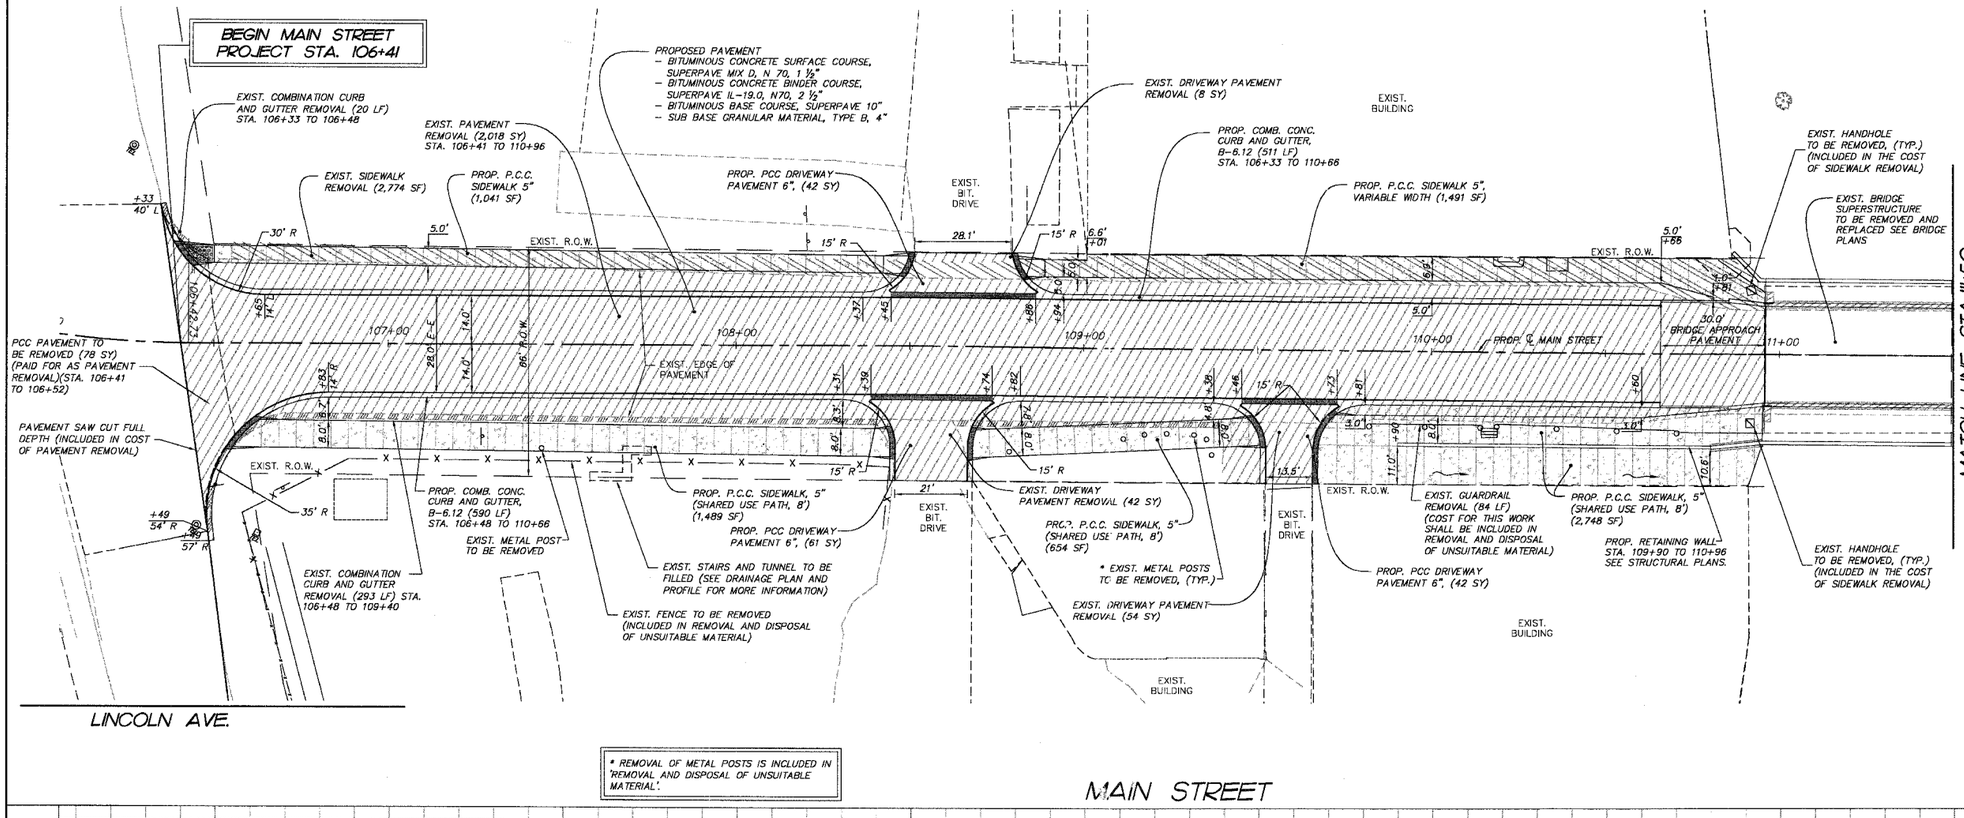

* REMOVAL OF METAL POSTS IS INCLUDED IN 'REMOVAL AND DISPOSAL OF UNSUITABLE MATERIAL'.

LEGEND:

- DENOTES PROPOSED PCC CONCRETE SIDEWALK, 5" (QUANTITY ON PLANS)
- DENOTES EXISTING CONCRETE SIDEWALK REMOVAL
- DENOTES PAVEMENT REMOVAL OR DRIVEWAY PAVEMENT REMOVAL (QUANTITY ON PLANS)
- DENOTES PROPOSED DEPRESSED CURB & GUTTER
- DENOTES EXISTING COMBINATION CONCRETE CURB & GUTTER TO BE REMOVED
- DENOTES EXIST. TREE TO BE REMOVED SIZE AS INDICATED ON PLANS

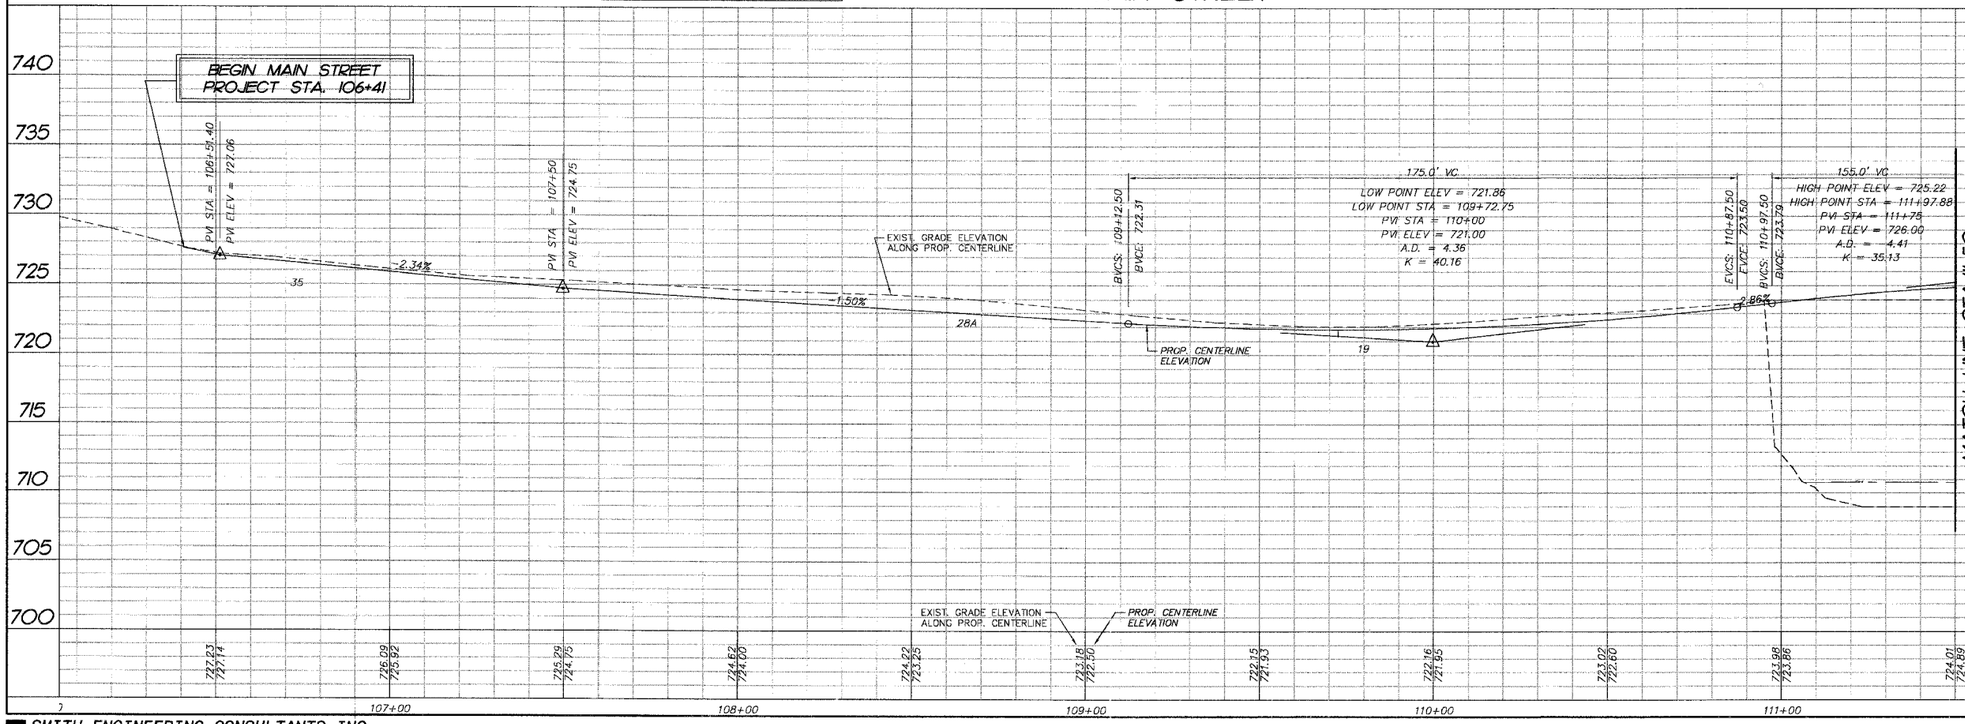

MAIN STREET BRIDGE
VILLAGE OF CARPENTERSVILLE
PLAN AND PROFILE

SCALE: VERT. 1"=5' HORIZ. 1"=20'
DRAWN BY: WJH
DATE: 02-25-2005
CHECKED BY: TEH

FINAL SURVEY	BY	DATE
NOTE BOOK	SURVEYED	
NO.	PLOTTED	
	TEMPLATE	
	AREAS	
	AREAS CHECKED	

COMP. FILE: C40157-pp01.dwg
MATL FILE:
VIEW: CE-10

SMITH ENGINEERING CONSULTANTS INC.