STATE OF ILLINOIS
DEPARTMENT OF TRANSPORTATION

ROUTE NO.	SECTION	COUNTY	TOTAL SHEETS	SHEET NO.
2758	•	LAKE	40	33
FED. ROAD DIST. NO.		ILLINOIS	FED. AID PROJECT-	

SHEET NO. -23
30- SHEETS
CONTRACT 83790
• 02-00025-00-BR

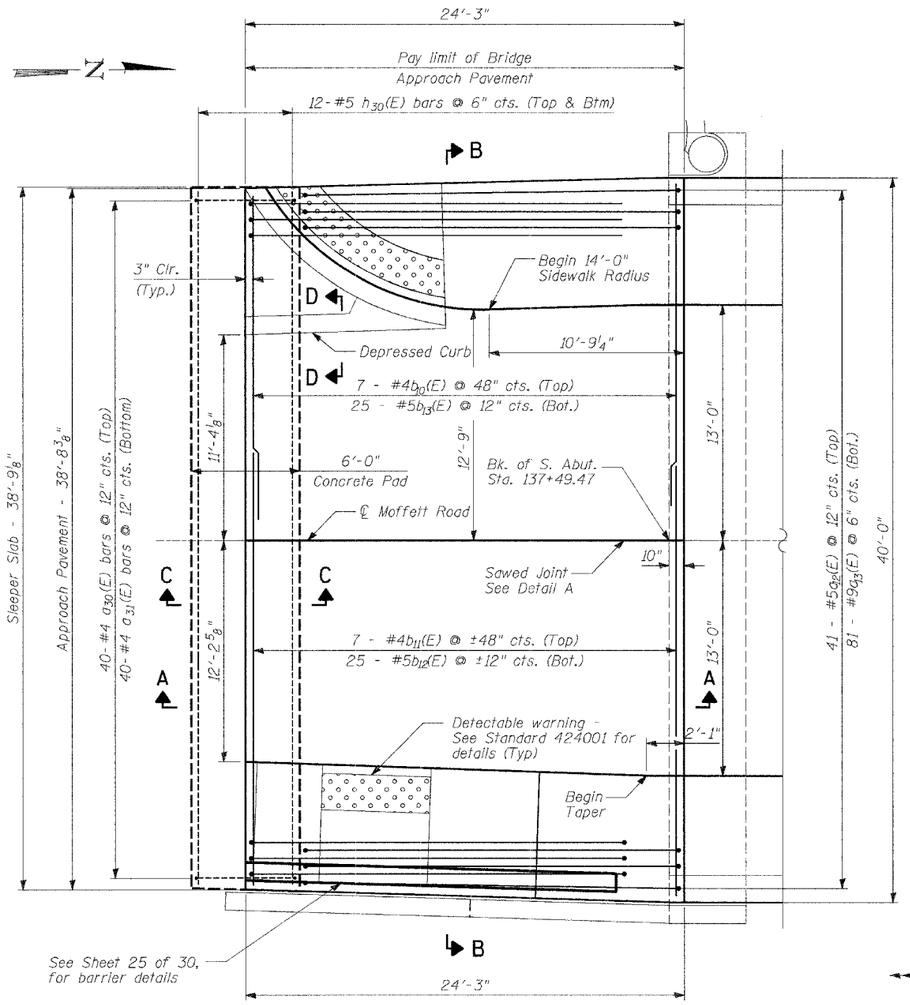

PLAN

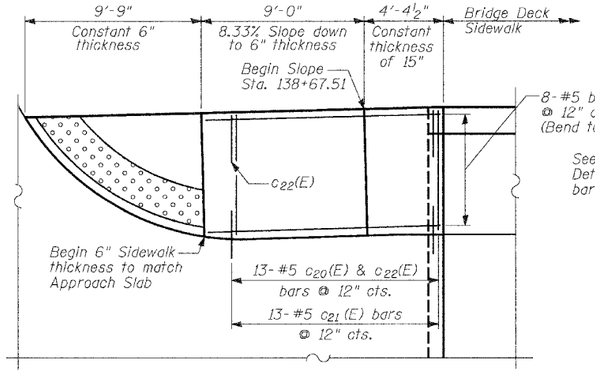

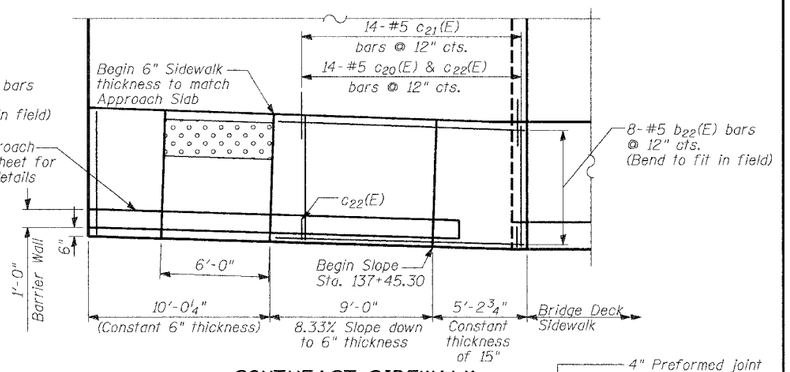

SOUTHWEST SIDEWALK

SOUTHEAST SIDEWALK

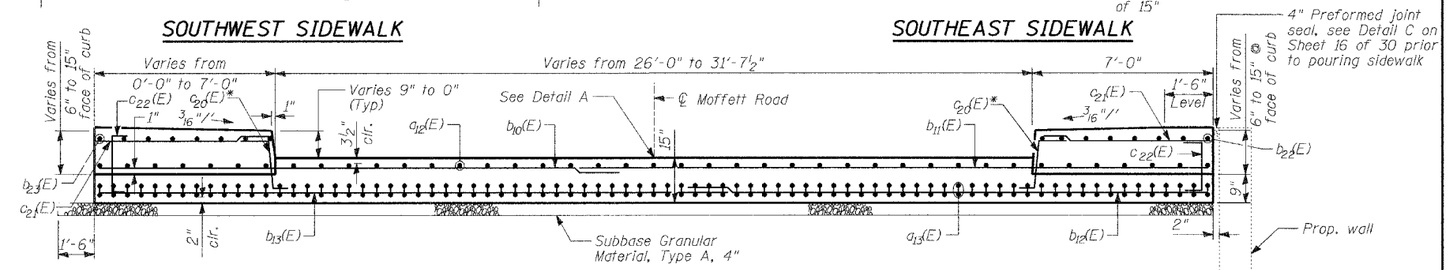

*lower bar as needed to fit and maintain bar clearances.

SECTION B-B

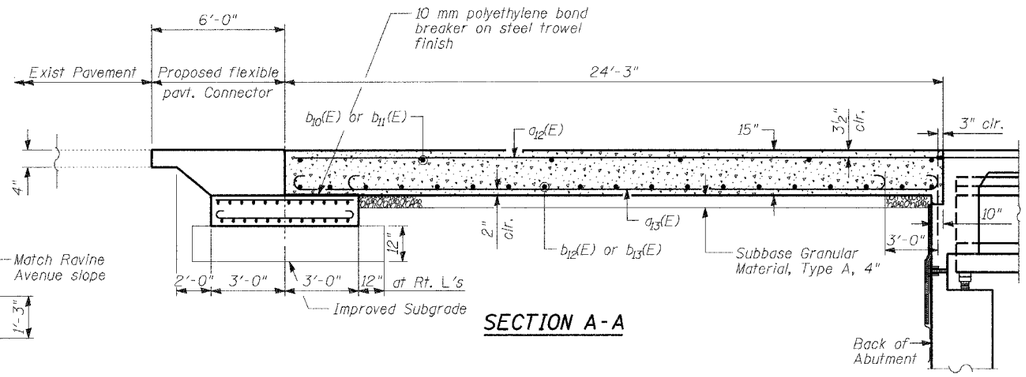

SECTION A-A

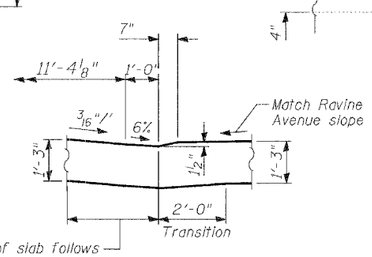

SECTION D-D

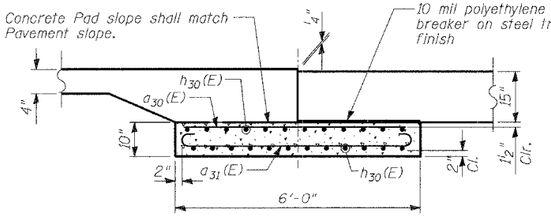

SECTION C-C

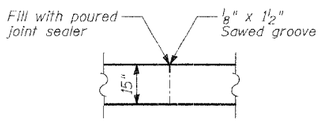

DETAIL A

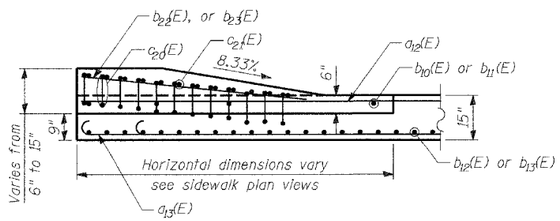

SIDEWALK PROFILE

NOTES

The construction of the detectable warning detail in the sidewalk will be included in the unit price for Bridge Approach Pavement (Special).

Minimum lap for #4 bars is 1'-8" and #5 bars 2'-2".

TY·LIN INTERNATIONAL

DESIGNED	-	CM,DE
CHECKED	-	SP
DRAWN	-	CM,DE
CHECKED	-	PF

DATE: 02-23-2005

SOUTH APPROACH PAVEMENT

MOFFETT ROAD OVER
DRAINAGE RAVINE
FAU 2758
LAKE COUNTY
S.N. 049-6803

\\SDC402\structural\moffett\sapp.dgn 02/23/05 10:36:49 PM