F.A. RTE.	SECTION	COUNTY	TOTAL SHEETS	SHEET NO.
	04-00001-00-PV	DEKALB	43	8
STA. 11+38.77	TO STA. 25+20.00			
FED. ROAD DIST. NO.	ILLINOIS	FED. AID PROJECT		

PIPE NO.	U/S-D/S	LENGTH (FT)	SIZE (INCH)	CLASS/ TYPE	U/S INV.	D/S INV.	SLOPE (%)	TB CU YD
1	1-EXIST.	26.0	12	A/2	877.61	877.35	1.0	2.3
2	4-6	44.5	12	A/2	876.05	875.60	1.0	2.1
3	5-6	27.5	12	A/2	877.40	875.60	6.5	0.0
4	6-EXIST.	25.0	12	A/2	875.40	875.06	1.4	0.3
5	7-EXIST.	24.0	12	A/2	873.20	872.96	1.0	1.5
6	EXIST.-11	63.0	30	A/2	871.91	871.78	0.3	1.0
7	9-10A	21.5	12	A/2	873.11	872.90	1.0	5.1
8	10-10A	8.0	12	A/2	873.08	872.90	2.2	1.9

STR. NO.	STATION	OFFSET	TYPE	F & G	*RIM EL.	INV. N	INV. S	INV. E	INV. W
1	11+79.96	13.00' LT	INLET TYPE A	TYPE 3	881.12	--	877.61	--	--
2	13+76.32	13.00' LT	MANHOLE TYPE A	TYPE 3	881.49	--	--	877.7	877.7
3	16+76.57	13.00' LT	MANHOLE TYPE A	TYPE 3	882.58	--	--	878.9	878.9
4	20+93.09	16.39' LT	MANHOLE TYPE A	TYPE 3	879.39	--	--	876.15	876.05
5	20+69.29	46.00' LT	12" END SECTION	--	--	877.40	877.50	--	--
6	20+92.85	64.00' LT	MANHOLE TYPE A	TYPE 1 CL	878.55	875.40	875.60	875.60	--
7	22+71.00	13.00' LT	INLET TYPE A	TYPE 3	877.22	--	873.20	--	--
8	23+59.71	13.00' LT	MANHOLE TYPE A	TYPE 3	877.61	--	--	873.8	873.8
9	51+37.34	12.94' RT	INLET TYPE B	TYPE 3	877.21	873.21	873.11	--	--
10	51+37.34	15.00' LT	INLET TYPE A	TYPE 3	877.21	873.08	--	--	--
10A	51+37.34	7.27' LT	MANHOLE TYPE A, 6'	TYPE 1 CL	877.33	872.90	872.90	872.8	872.8

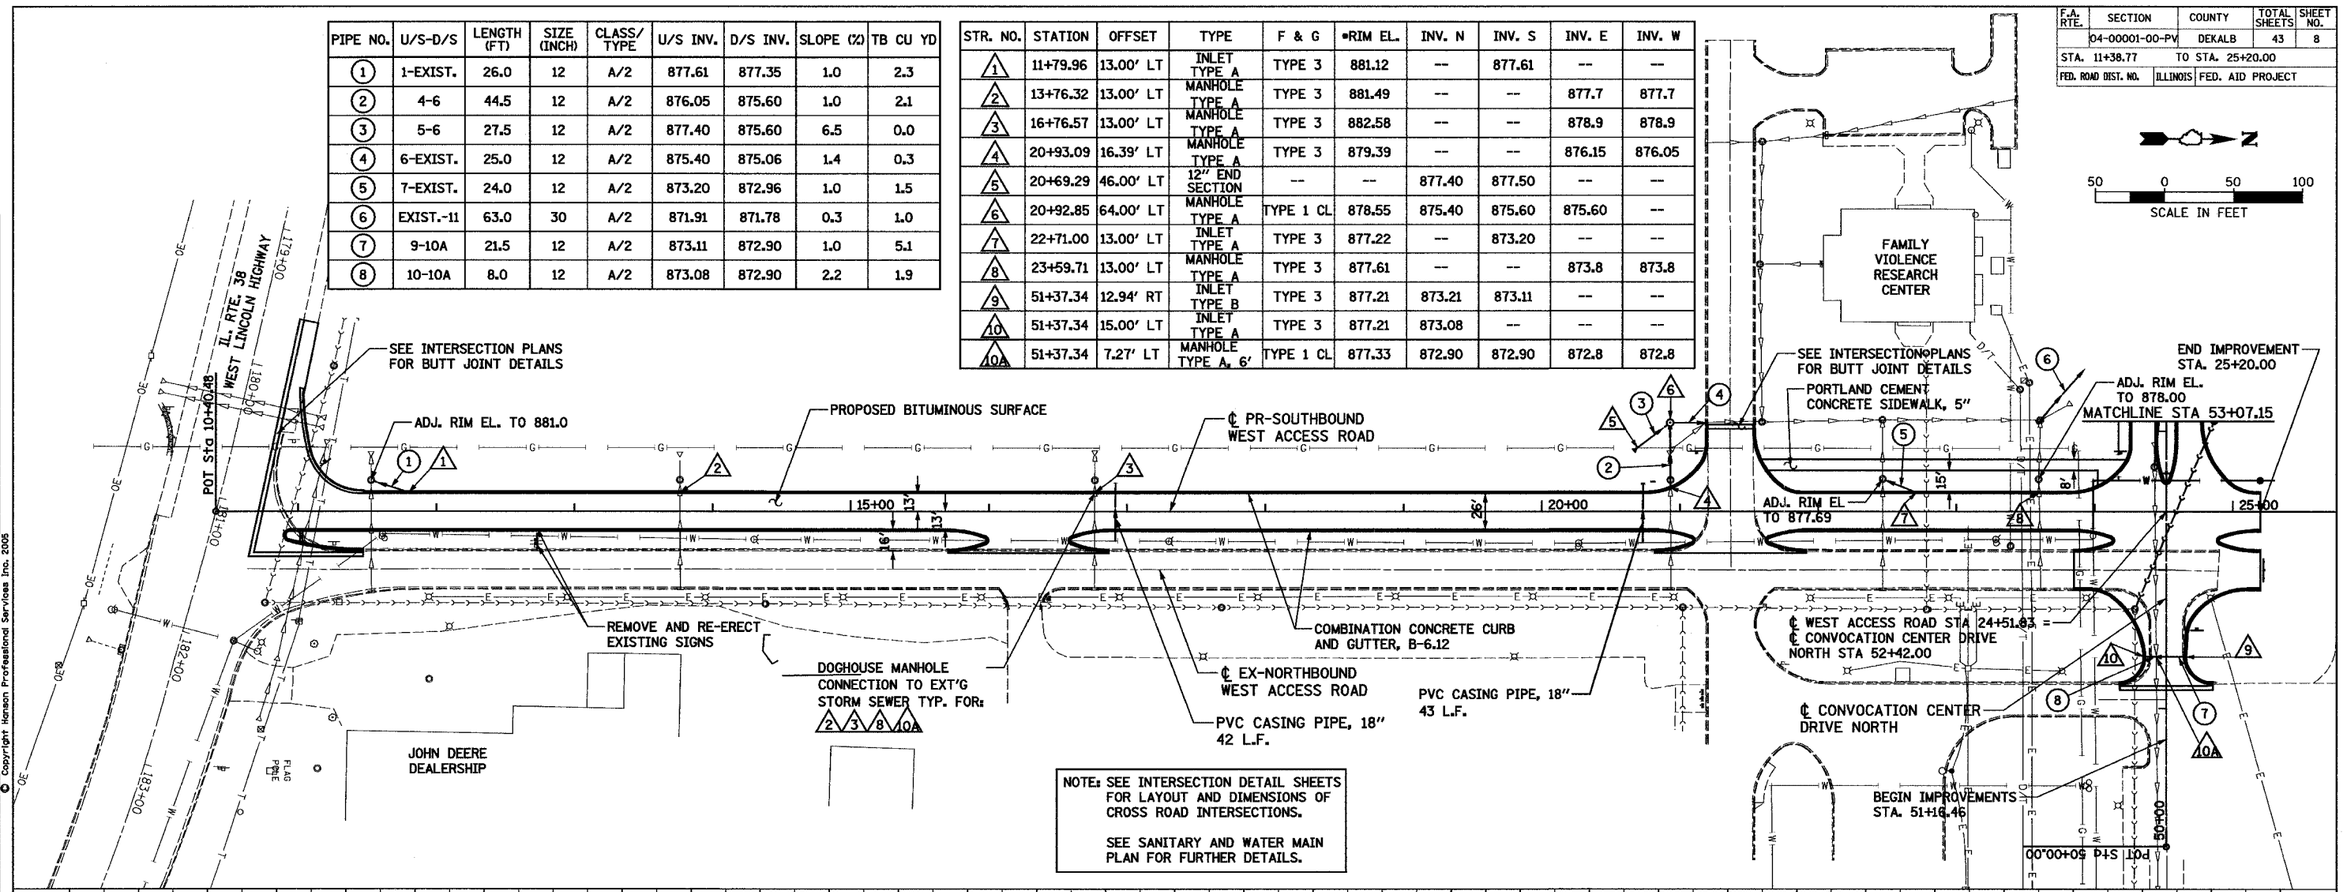

NOTE: SEE INTERSECTION DETAIL SHEETS FOR LAYOUT AND DIMENSIONS OF CROSS ROAD INTERSECTIONS.

SEE SANITARY AND WATER MAIN PLAN FOR FURTHER DETAILS.

NOTE: SEE DETENTION GRADING PLANS FOR ADDITIONAL DITCH GRADING SOUTH OF STA. 11+50

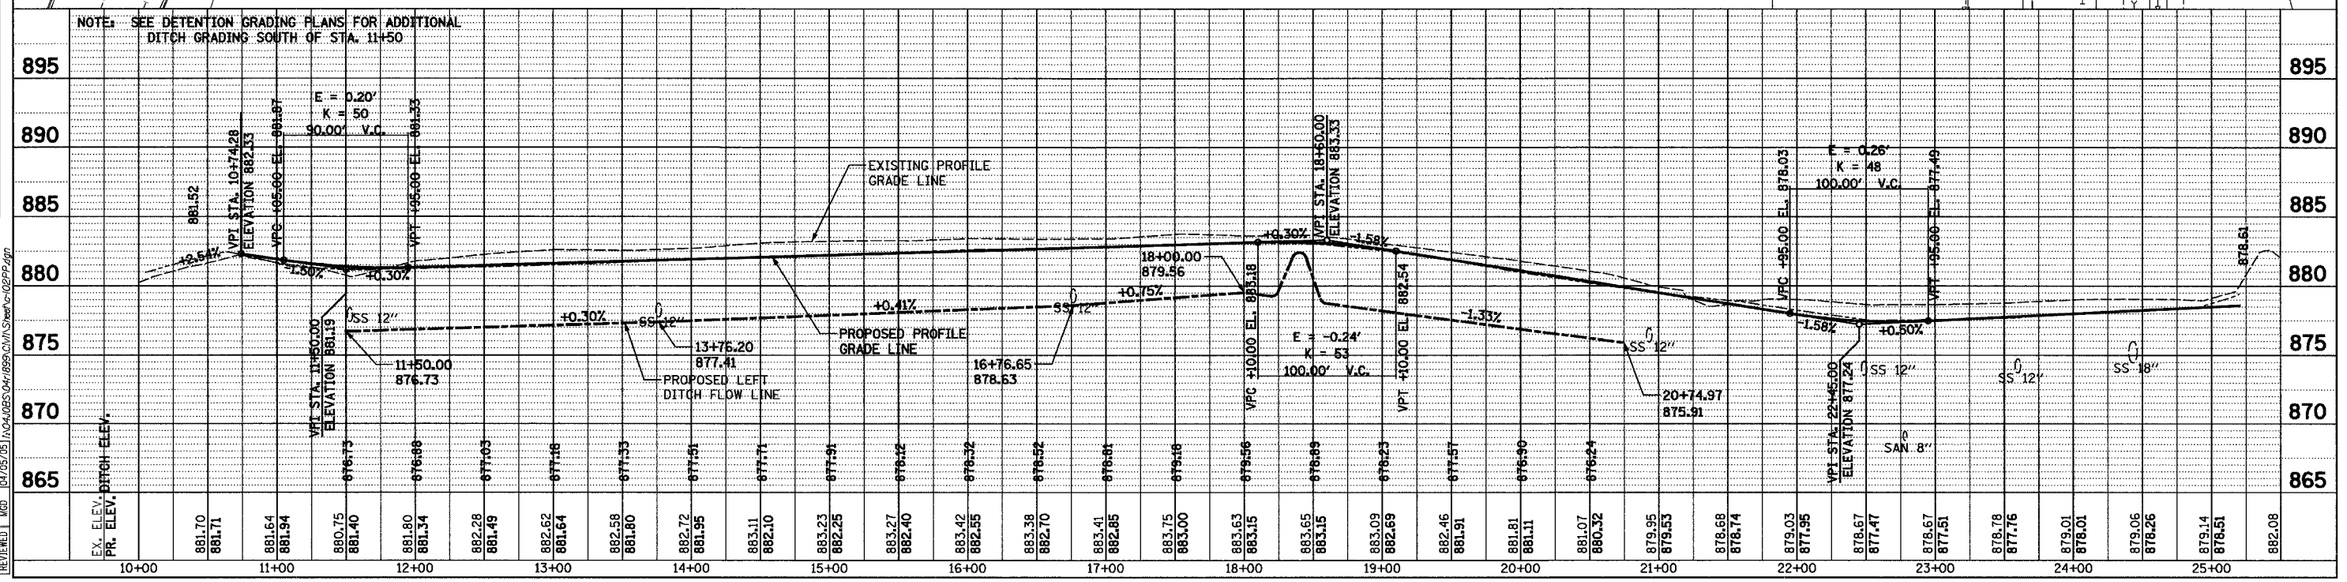

WEST ACCESS ROAD

© Copyright Hanson Professional Services Inc. 2005

HANSON Hanson Professional Services Inc.

PLAN: SURVEYED, PLOTTED, DRAWN, CHECKED, R.O.W. CHECKED, NOTE BOOK, NO., DATE, BY

PROFILE: SURVEYED, PLOTTED, DRAWN, CHECKED, BM. NOTED, STRUCTURE NOTATNS CHKD, NOTE BOOK, NO., DATE, BY

LAYOUT RLA 01/03/05
DRAWN RLA 04/05/05
REVIEWED MGD 04/05/05

\\DK4\DBS\047-1899\Civil\Sheets\02PP.dgn 04/25/2005 tdm