85360

F.A. RTE.	SECTION	COUNTY	TOTAL SHEETS	SHEET NO.
	04-00001-00-PV	DEKALB	43	13
STA.		TO STA.		
FED. ROAD DIST. NO.	ILLINOIS	FED. AID PROJECT		

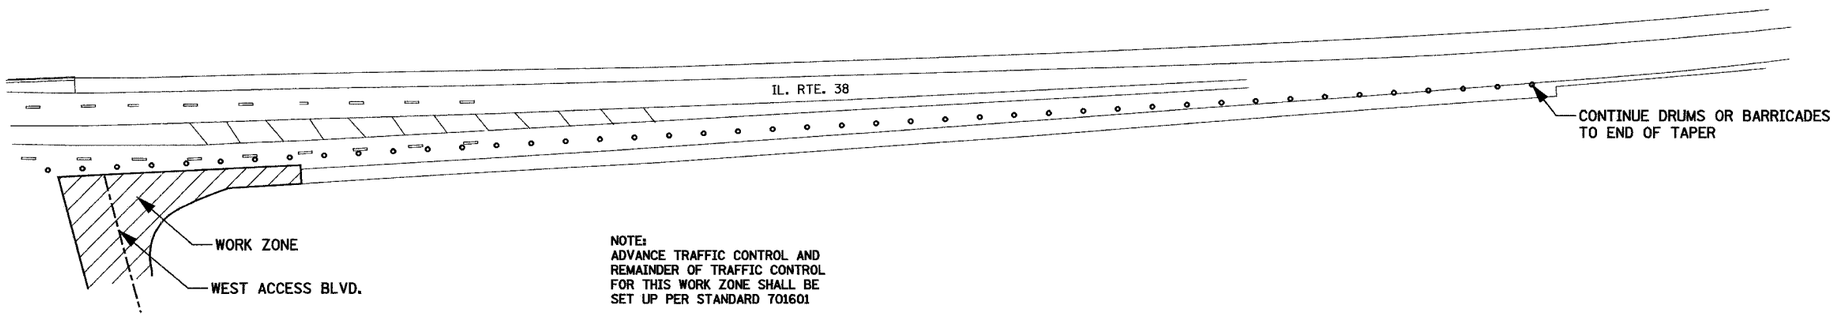

NOTE:
ADVANCE TRAFFIC CONTROL AND REMAINDER OF TRAFFIC CONTROL FOR THIS WORK ZONE SHALL BE SET UP PER STANDARD 701601

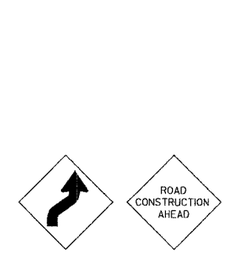

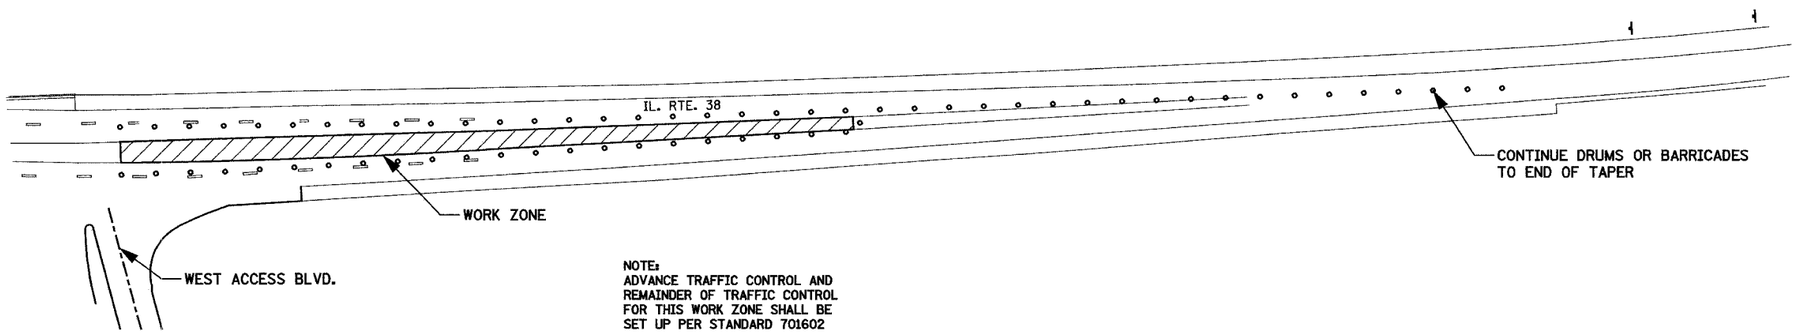

NOTE:
ADVANCE TRAFFIC CONTROL AND REMAINDER OF TRAFFIC CONTROL FOR THIS WORK ZONE SHALL BE SET UP PER STANDARD 701602

HANSON
Hanson Professional Services Inc.
© Copyright Hanson Professional Services Inc. 2005

LAYOUT	CPS	04/05/05	mwh
DRAWN	JDM	04/05/05	04/14/2005
REVIEWED	CPS	04/05/05	I:\04JOBS\04H899\Civil\Sheets\IL2TCP.dgn

REVISIONS	
NAME	DATE

ILLINOIS DEPARTMENT OF TRANSPORTATION

SECTION 04-00001-00-PV
DEKALB COUNTY
NORTHERN ILLINOIS UNIVERSITY WEST ACCESS ROAD

TRAFFIC CONTROL DETAILS
ILLINOIS ROUTE 38

SCALE: VERT.
HORIZ.
DATE 04/05/05

DRAWN BY RLA
CHECKED BY MGD