F.A. RTE.	SECTION	COUNTY	TOTAL SHEETS	SHEET NO.
	04-00001-00-PV	DEKALB	43	17
STA. 11+38.77		TO STA. 25+20.00		
FED. ROAD DIST. NO.	ILLINOIS	FED. AID PROJECT		

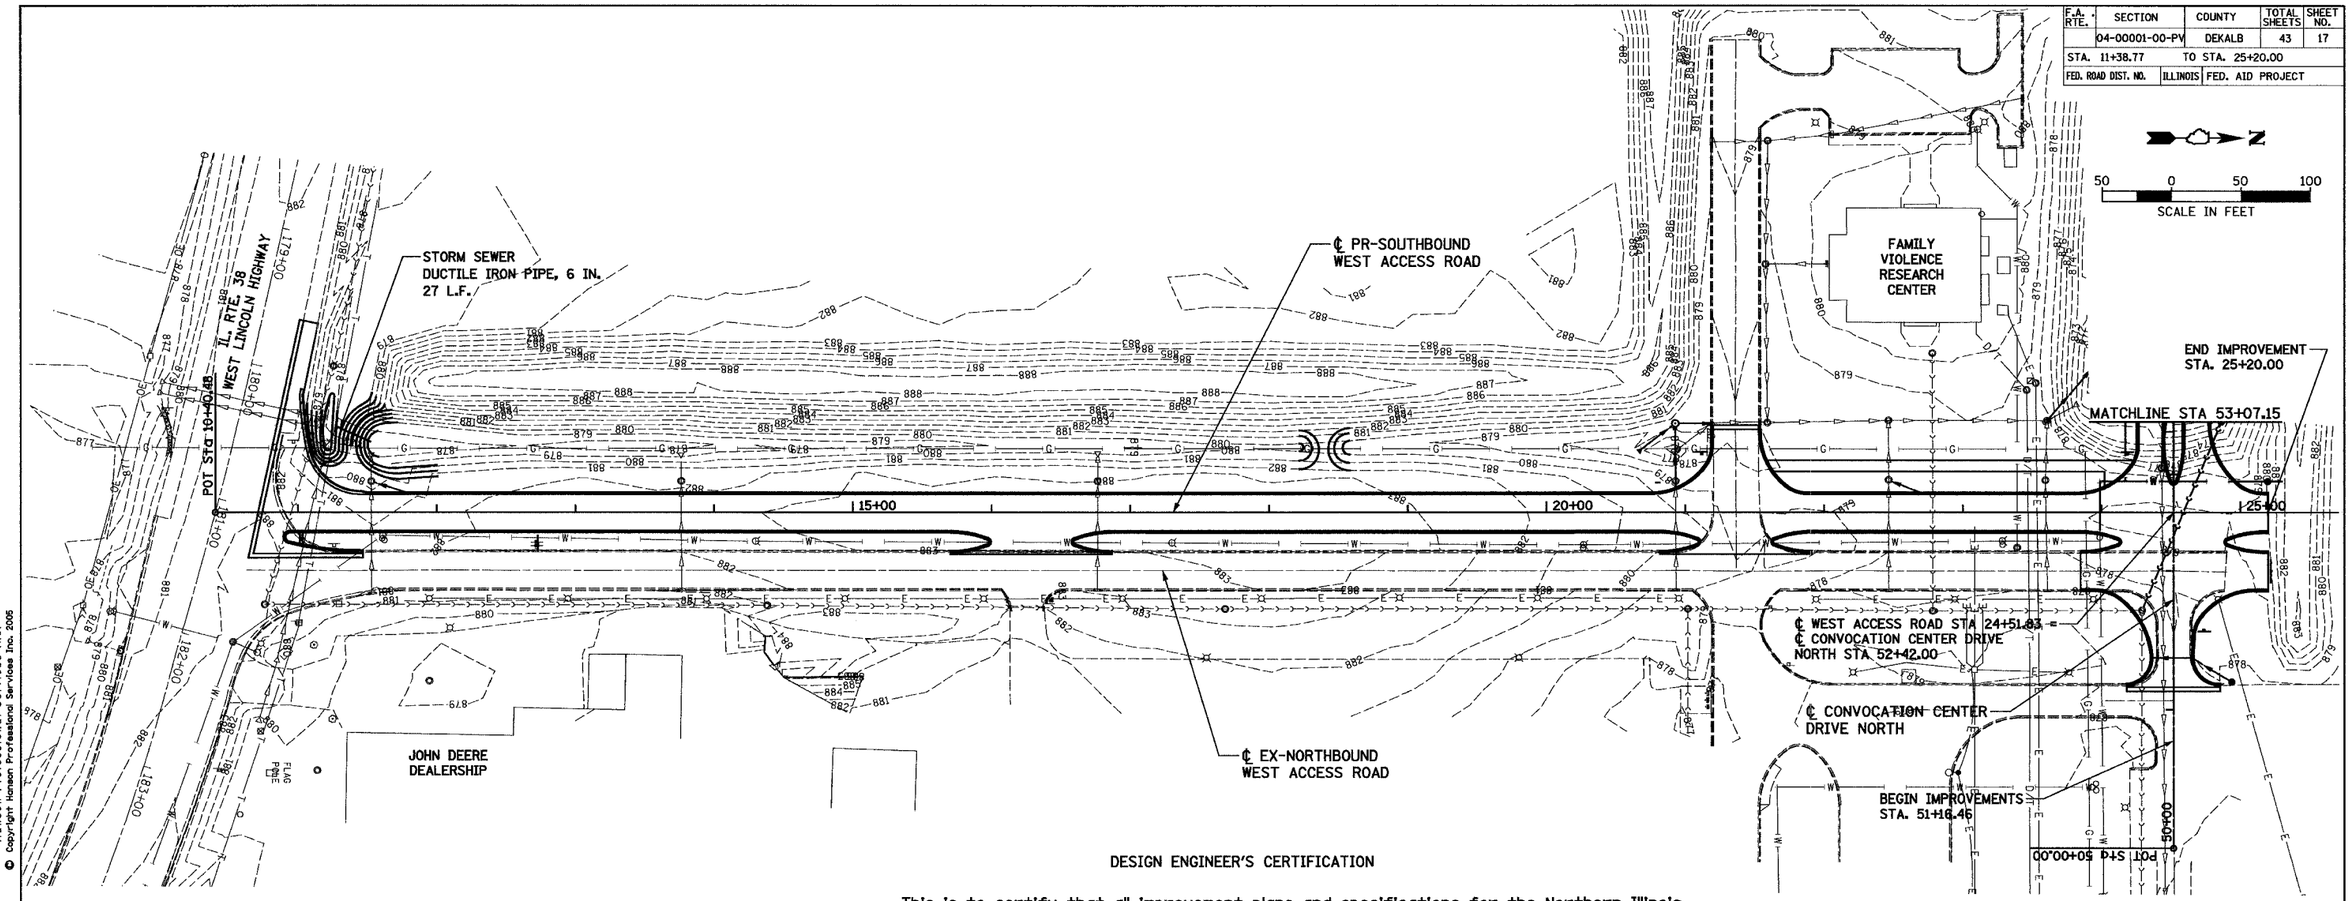

Hanson Professional Services Inc.
© Copyright Hanson Professional Services Inc. 2005

DESIGN ENGINEER'S CERTIFICATION

This is to certify that all improvement plans and specifications for the Northern Illinois West Access Road Improvements, consisting of a portion of the Northern Illinois University Far West Campus and dated APRIL 5, 2005, and most recently revised on April 5th, 2005, are in conformance with the standard of the Stormwater Drainage and Detention Ordinance of the Normal Drainage District No. 13 of Dekalb Township, Dekalb County, Illinois, and are also in accordance with good engineering principles.

Date: APRIL 14, 2005

Illinois Registered Professional Engineer; Signature and Seal

CHRISTIAN ROBERT GODFER
062-056[illegible]
REGISTERED PROFESSIONAL ENGINEER
STATE OF ILLINOIS
EXPIRES 11/30/2006

DRAINAGE DISTRICT APPROVAL

STATE OF ILLINOIS
COUNTY OF DEKALB

Approved and accepted this 21 day of APRIL, A.D., 2005

Commissioners
Normal Drainage District No. 13
Dekalb Township,
Dekalb County, Illinois

(Commissioner)

(Commissioner)

(Commissioner)

DRAINAGE OVERLAY CERTIFICATE

STATE OF ILLINOIS
COUNTY OF DEKALB

To the best of our knowledge and belief the drainage of surface waters will not be changed by the construction of such roadway improvements or any part thereof, or, that if such surface water drainage will be changed, reasonable provision has been made for collection and diversion of such surface waters into public areas, or drains which the university has a right to use, and that such surface waters will be planned for in accordance with generally accepted engineering practices so as to reduce the likelihood of damage to the adjoining property because of the construction of the roadway improvements.

Dated this FIFTH day of APRIL, 2005

Design Engineer

Owner or Attorney

LAYOUT	RLA	01/03/05
DRAWN	RLA	03/16/05
REVIEWED	MGD	03/16/05

mwh
04/13/2005
IN:\04\0855\04\0899\CIV\Streets\1105RD.dgn

REVISIONS	
NAME	DATE

ILLINOIS DEPARTMENT OF TRANSPORTATION

SECTION 04-00001-00-PV
DEKALB COUNTY
NORTHERN ILLINOIS UNIVERSITY WEST ACCESS ROAD

DETENTION GRADING PLANS

SCALE: VERT. / HORIZ.
DATE 04/05/05
DRAWN BY RLA
CHECKED BY MGD