85360

F.A. RTE.	SECTION	COUNTY	TOTAL SHEETS	SHEET NO.
	04-00001-00-PV	DEKALB	43	30
STA. 16+76.68	TO STA. 17+50.00			
FED. ROAD DIST. NO.	ILLINOIS	FED. AID PROJECT		

HANSON
Hanson Professional Services Inc.

FINAL SURVEY	DATE
NOTE BOOK	BY
NO.	SURVEYED
	PLOTTED
	TEMPLATE
	AREAS
	AREAS CHECKED

ORIGINAL SURVEY	DATE
NOTE BOOK	BY
NO.	SURVEYED
	PLOTTED
	TEMPLATE
	AREAS
	AREAS CHECKED

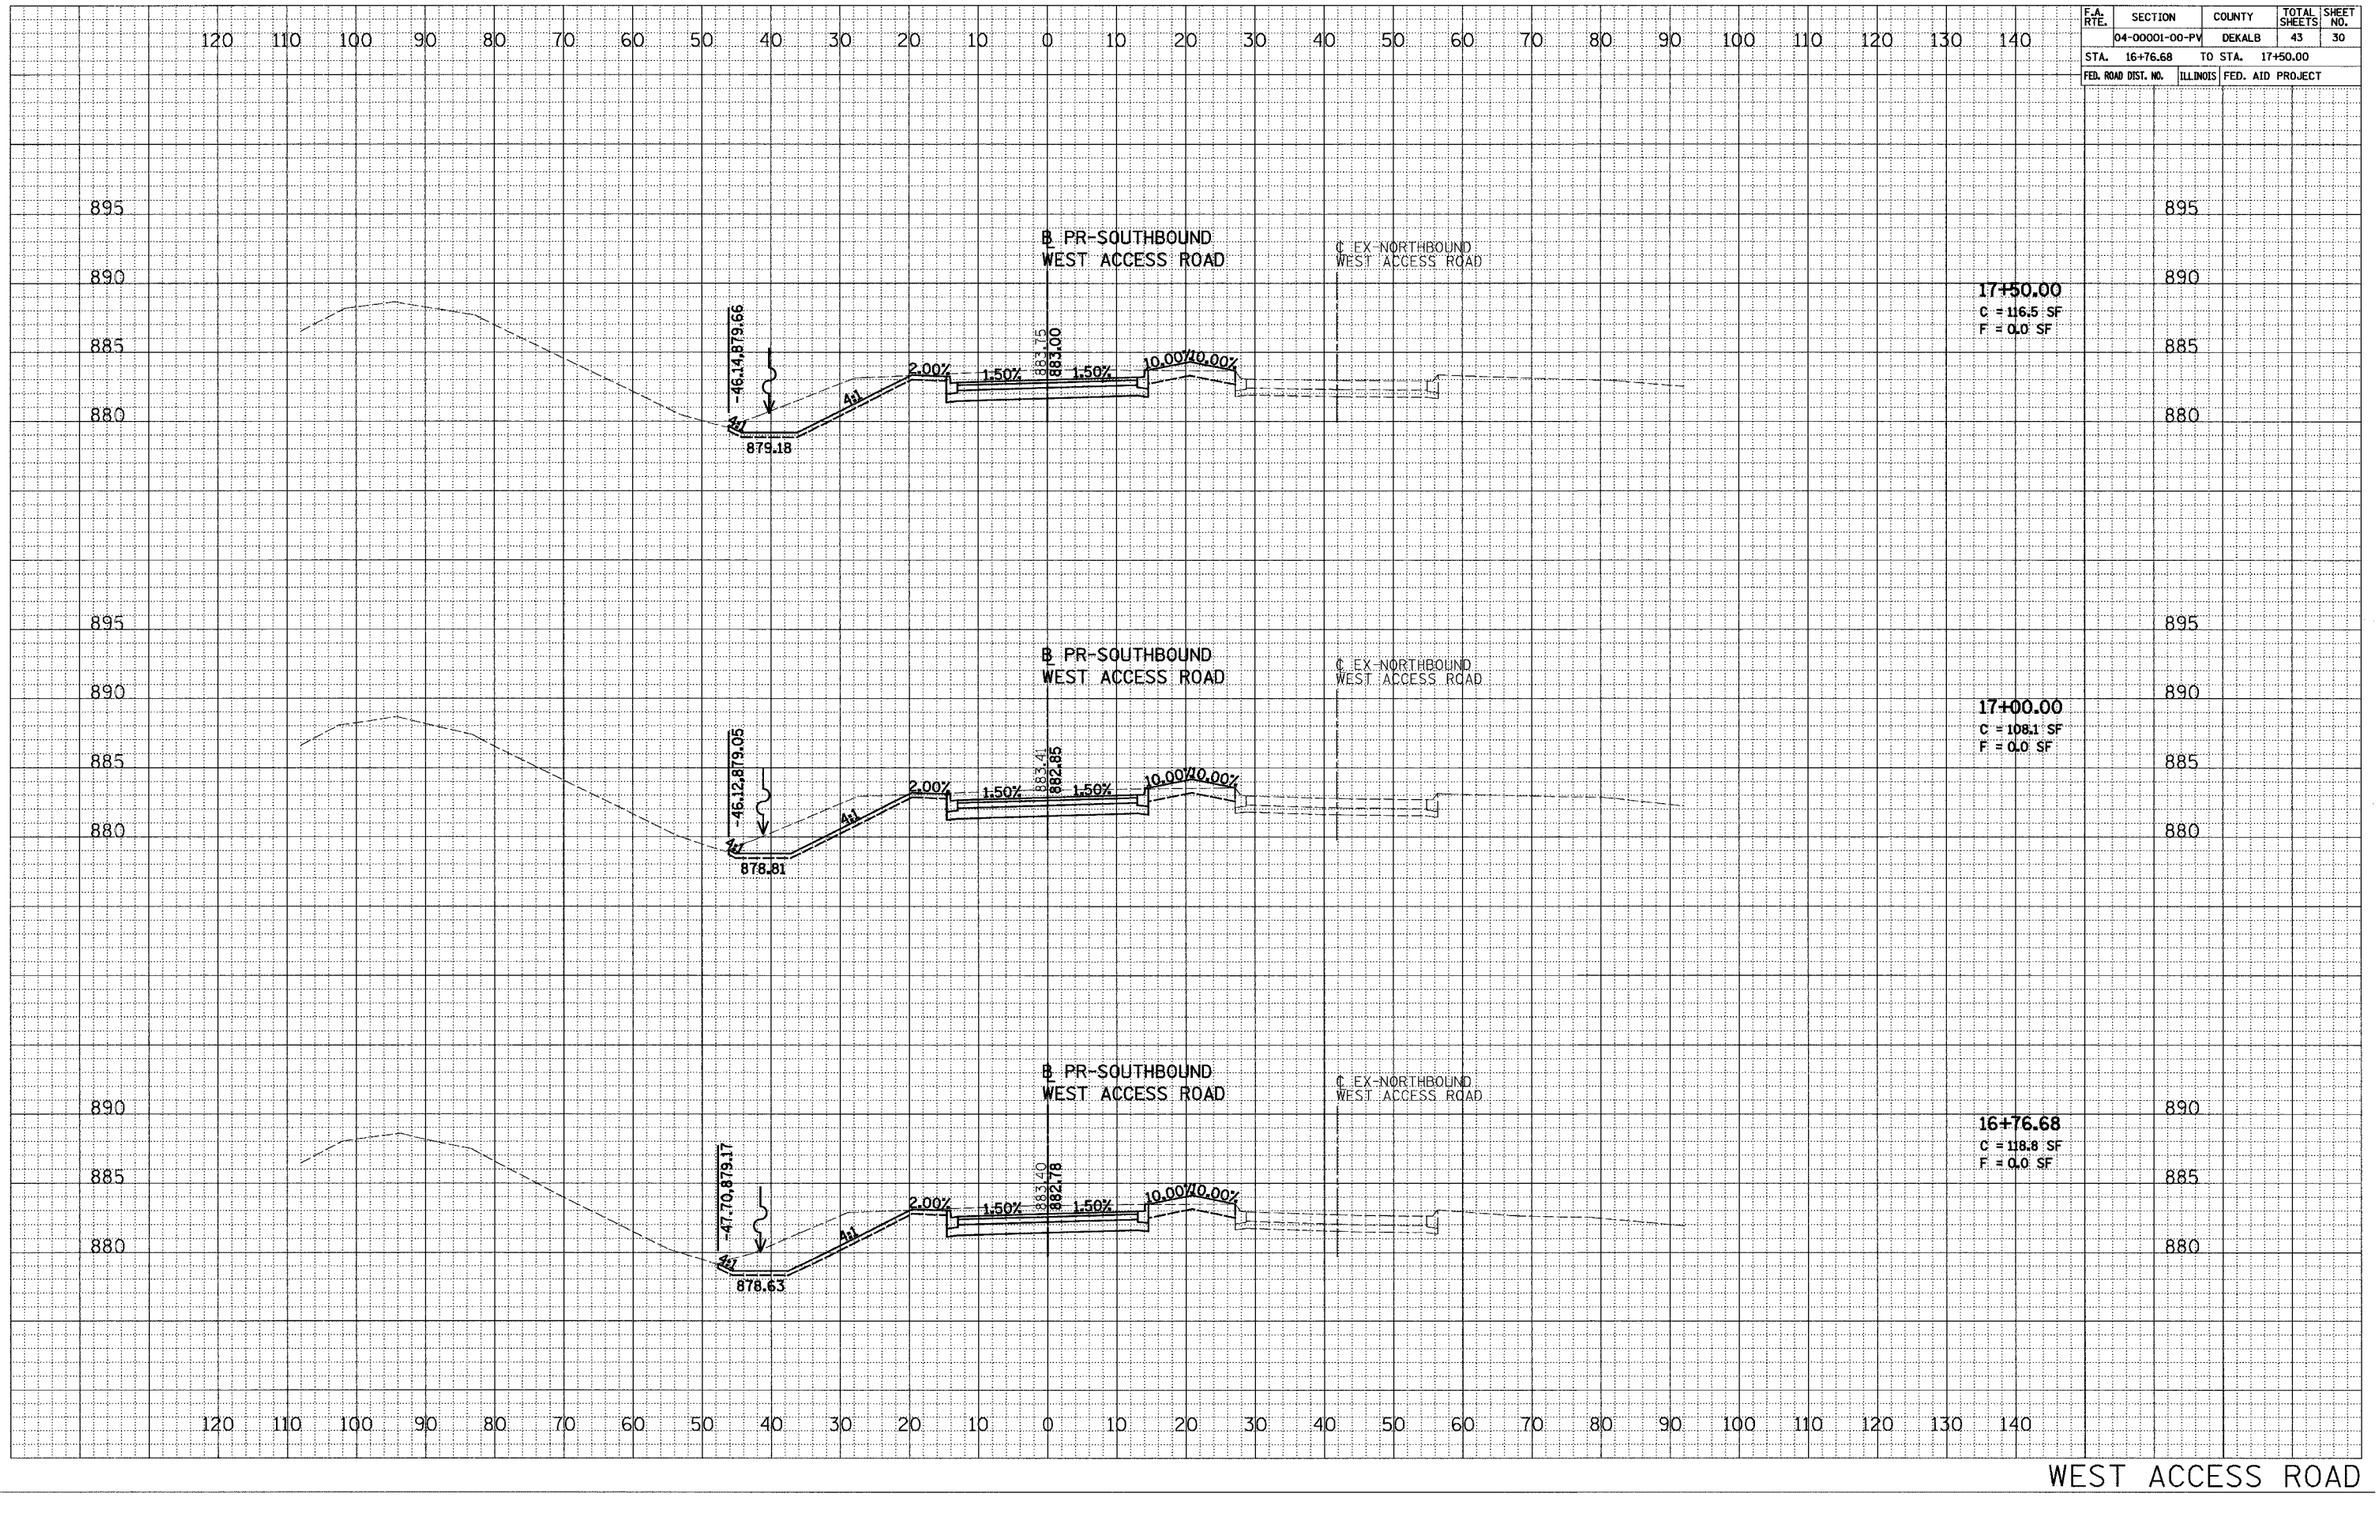

WEST ACCESS ROAD