F.A. RTE.	SECTION	COUNTY	TOTAL SHEETS	SHEET NO.
	04-00001-00-PV	DEKALB	43	35
STA. 23+50.00	TO STA. 24+00.00			
FED. ROAD DIST. NO.	ILLINOIS	FED. AID PROJECT		

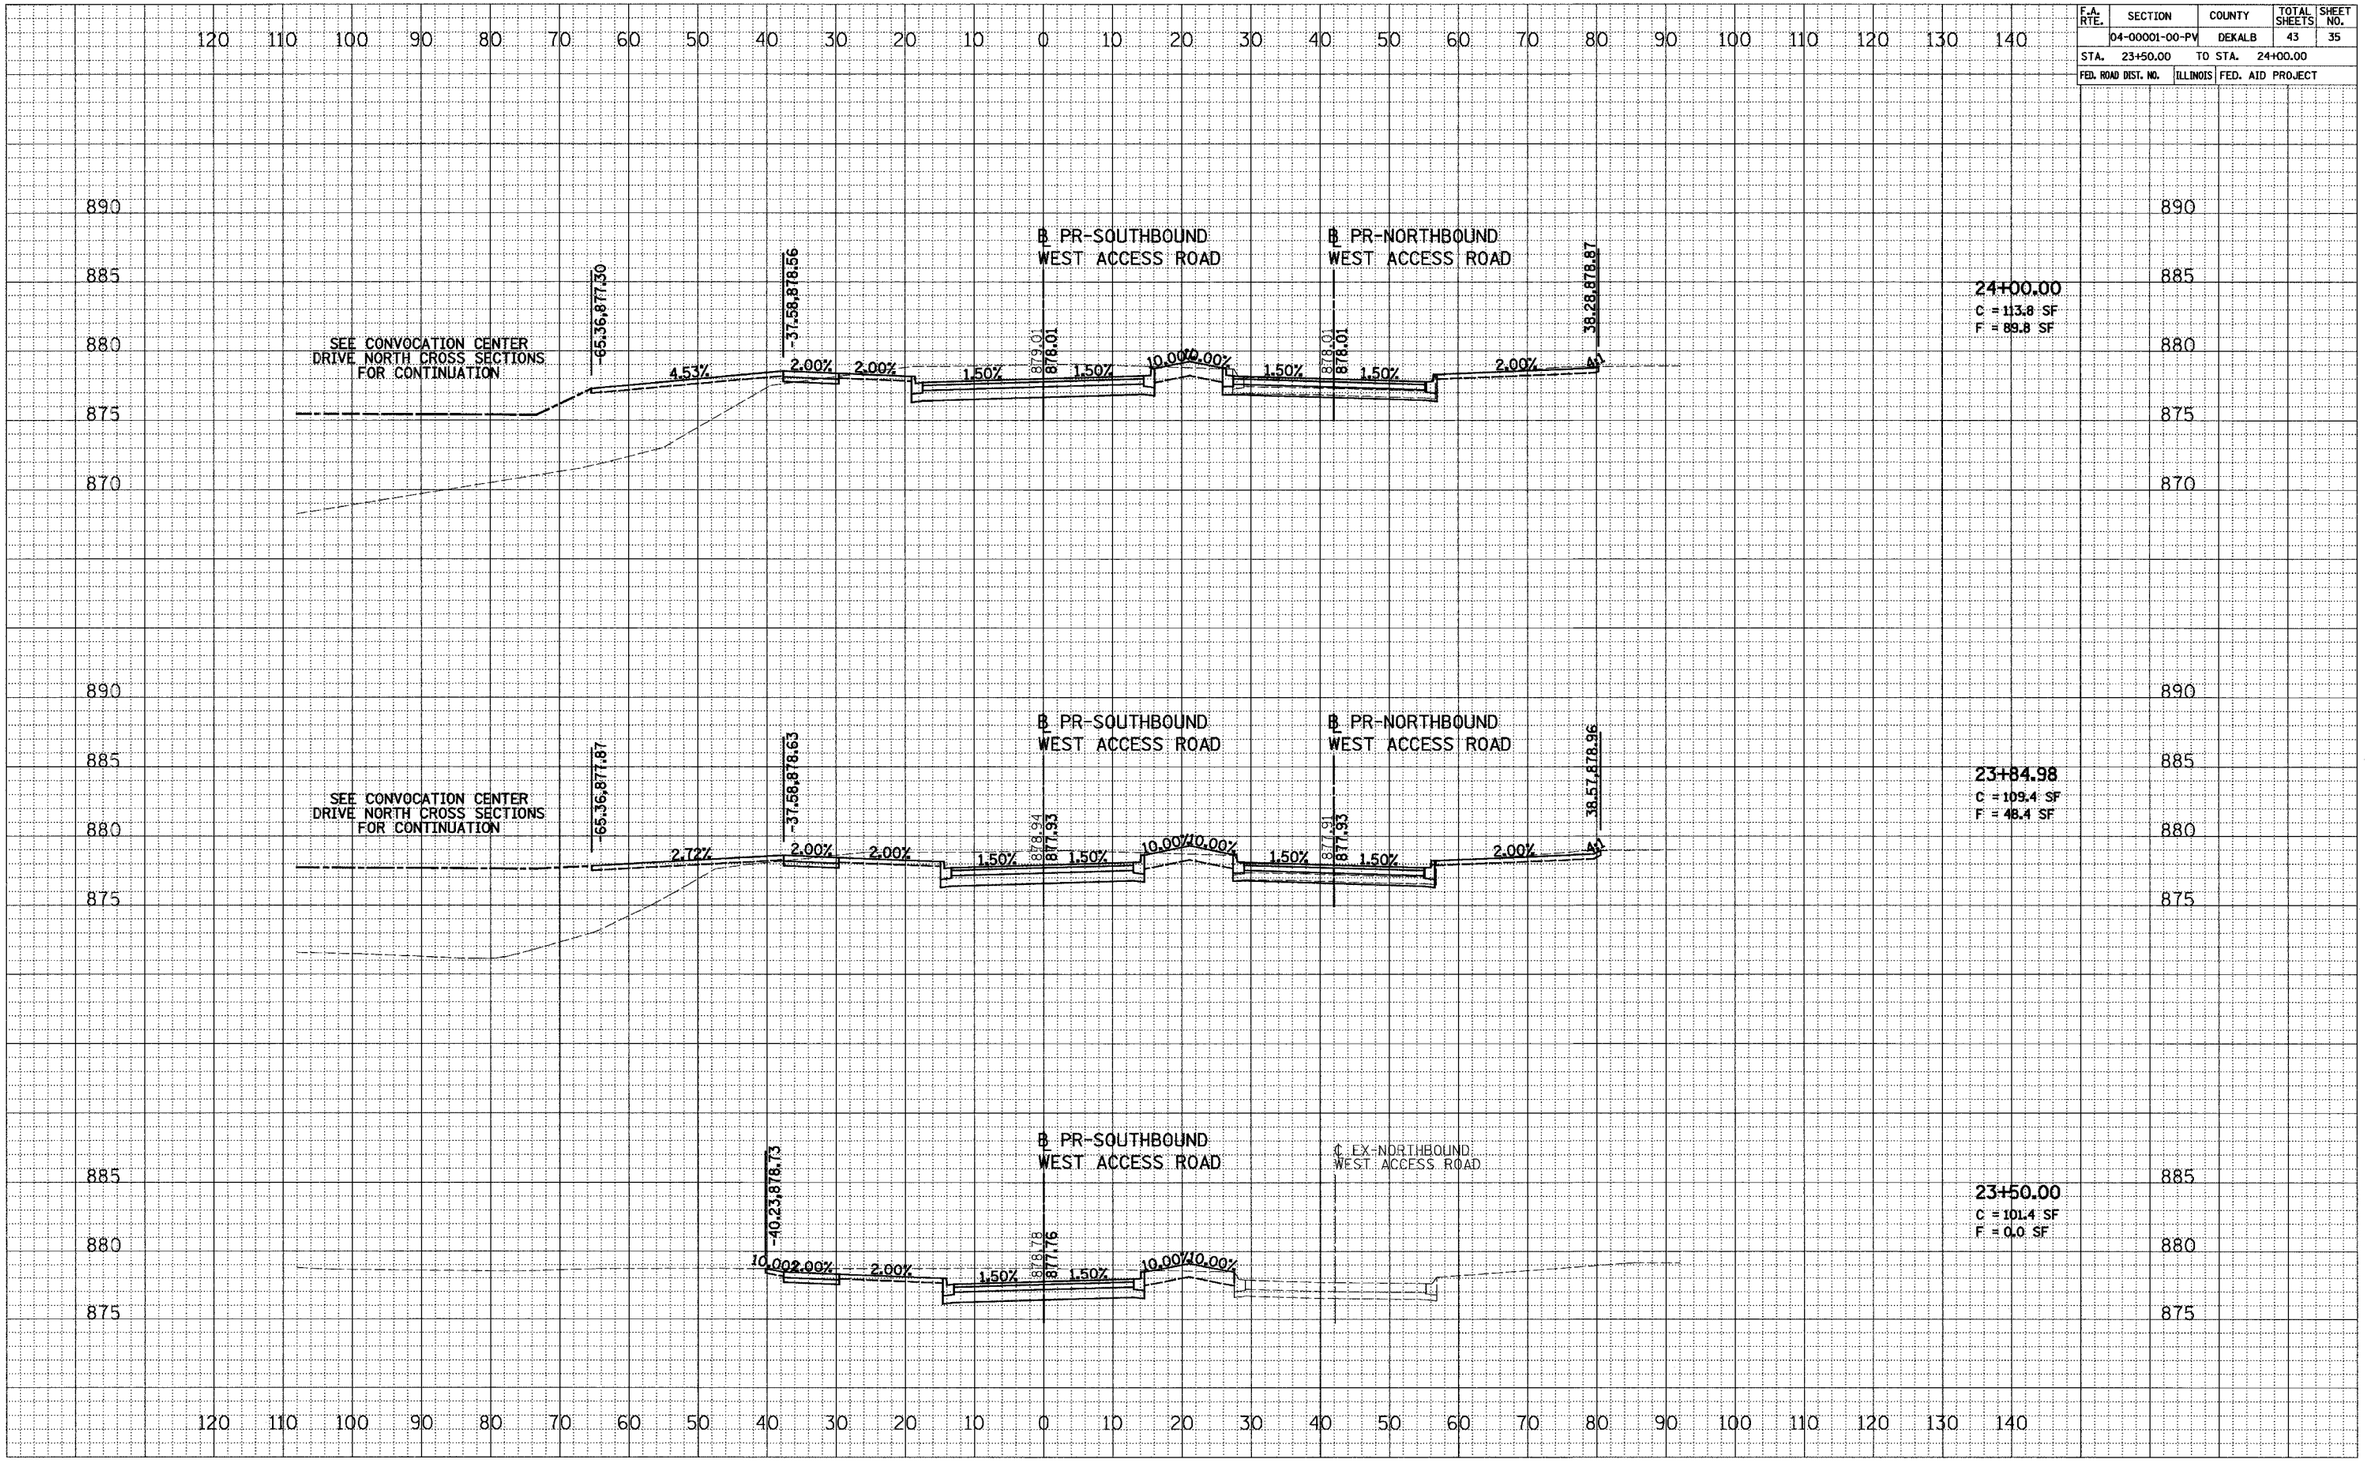

WEST ACCESS ROAD

HANSON
Hanson Professional Services Inc.

FINAL SURVEY: NOTE BOOK NO. — SURVEYED, PLOTTED, TEMPLATE, AREAS, AREAS CHECKED — BY — DATE

ORIGINAL SURVEY: NOTE BOOK NO. — SURVEYED, PLOTTED, TEMPLATE, AREAS, AREAS CHECKED — BY — DATE