85360

F.A. RTE.	SECTION	COUNTY	TOTAL SHEETS	SHEET NO.
	04-00001-00-PV	DEKALB	43	36
STA. 24+51.83	TO STA. 25+20.00			
FED. ROAD DIST. NO.	ILLINOIS	FED. AID PROJECT		

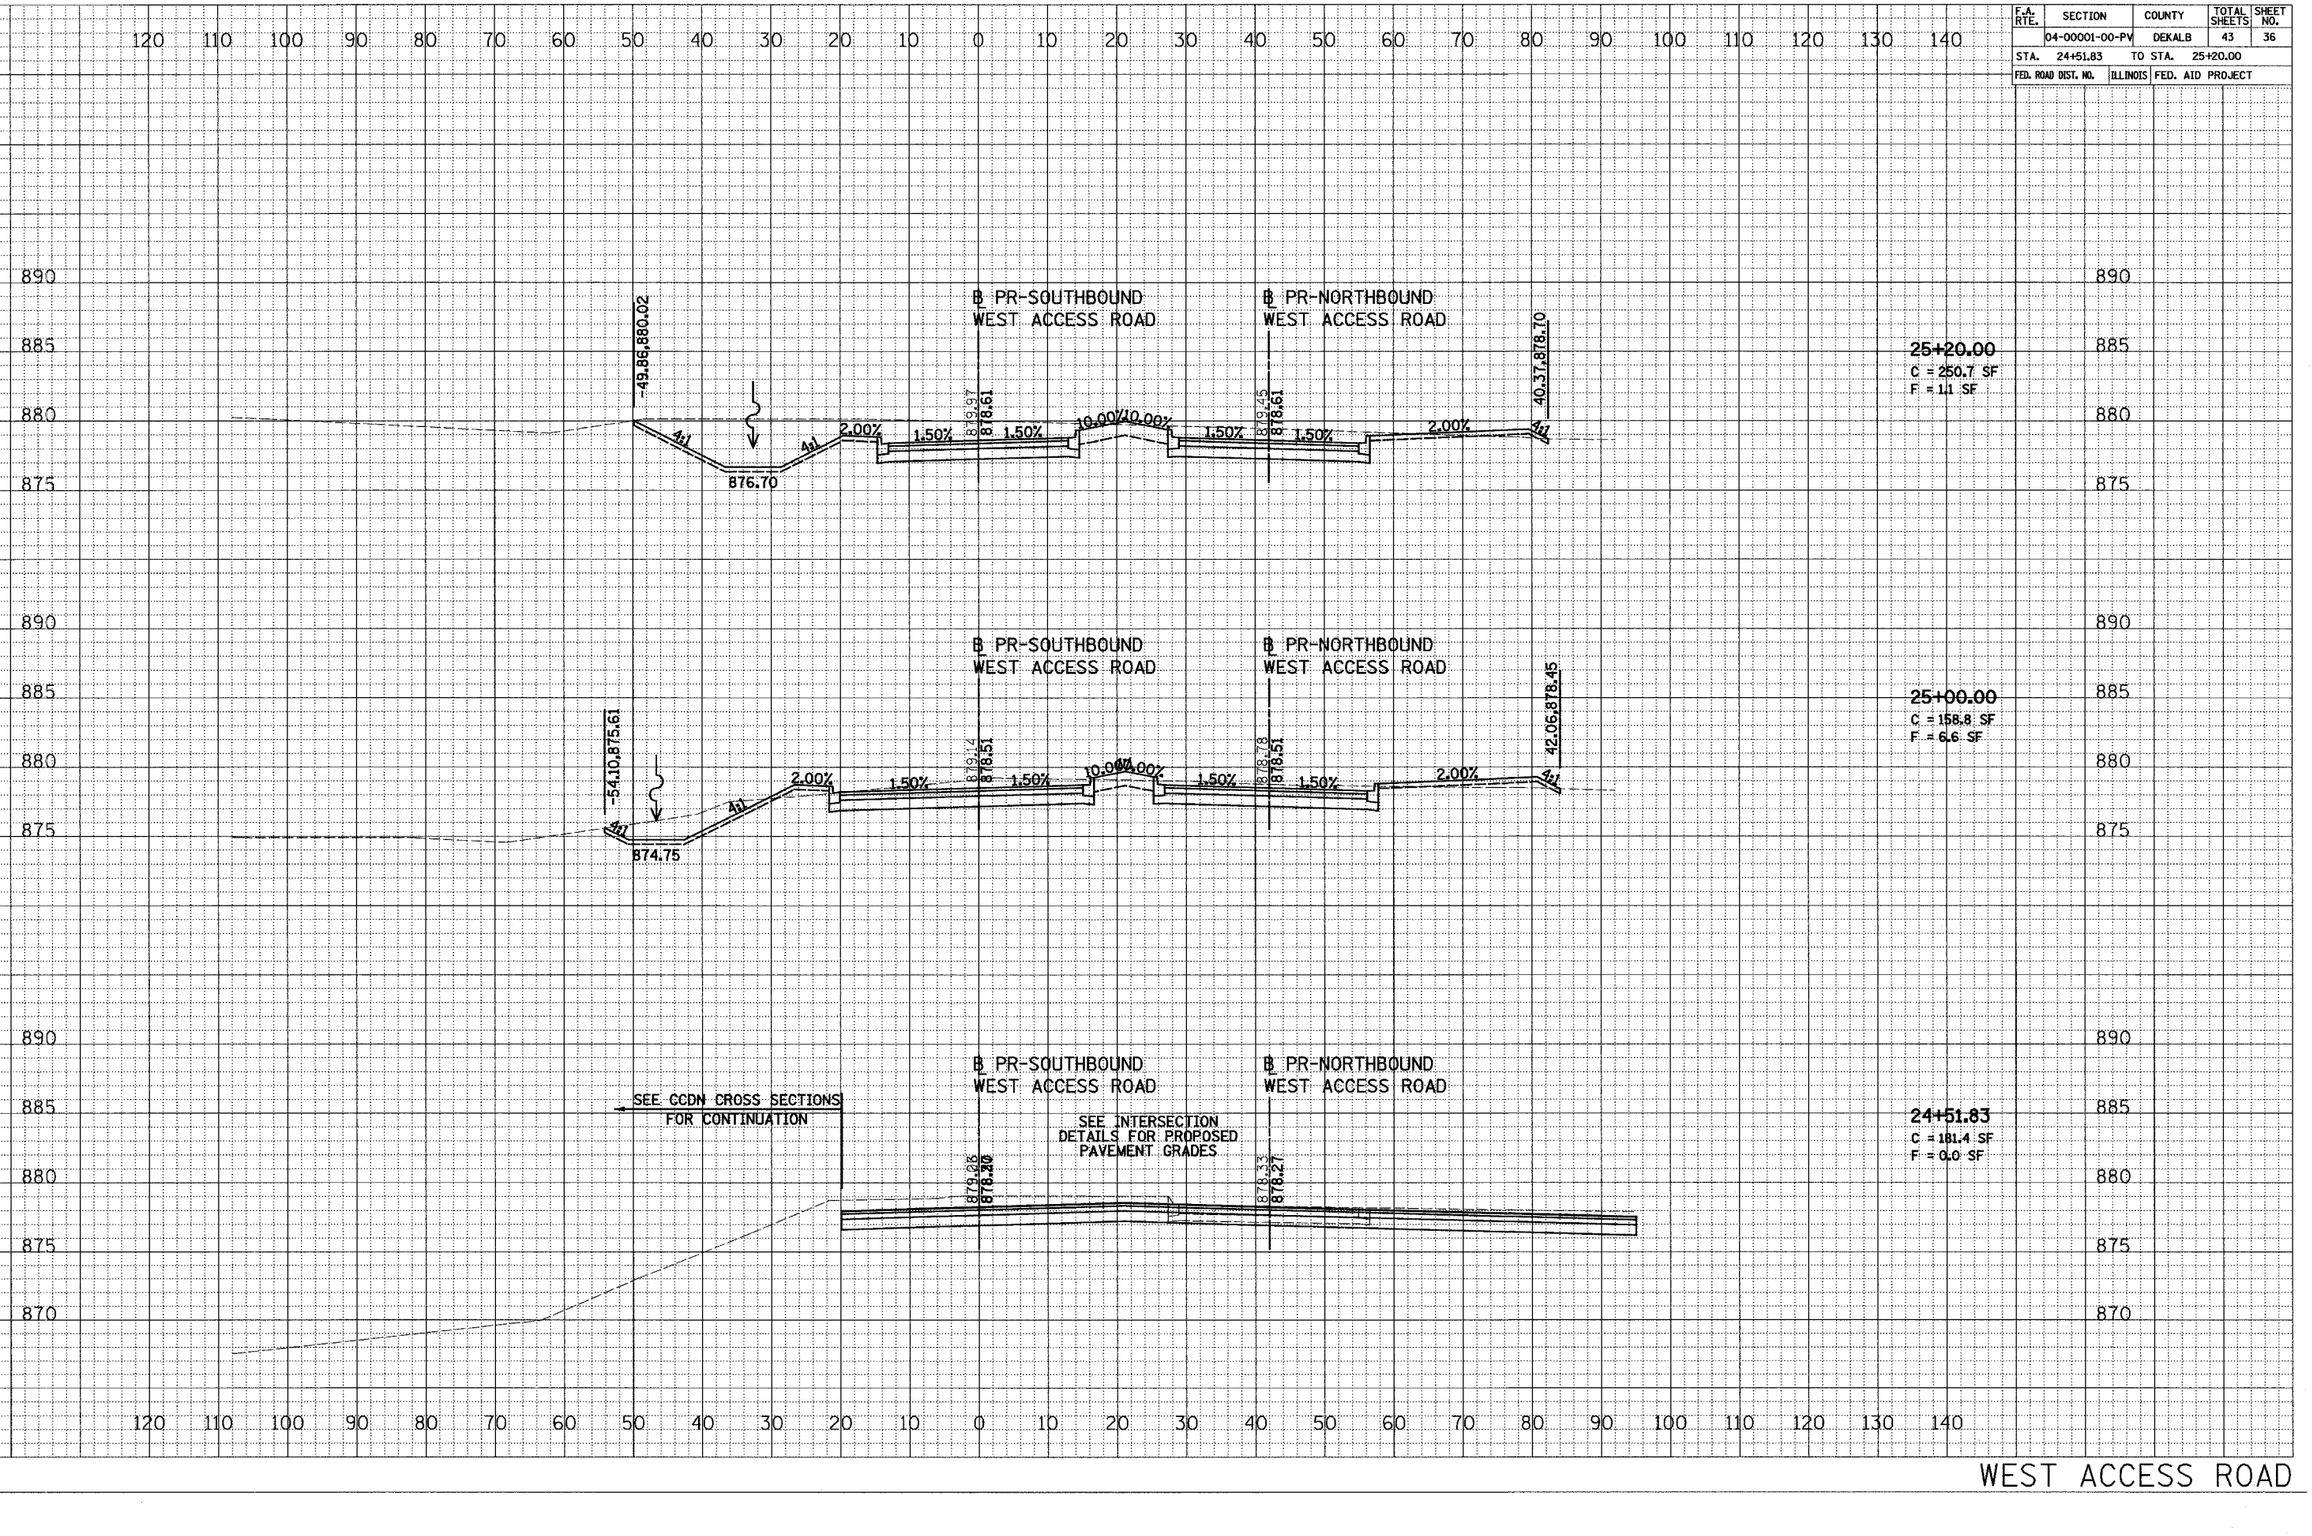

WEST ACCESS ROAD

HANSON Professional Services Inc.

ORIGINAL SURVEY	BY	DATE
SURVEYED		
PLOTTED		
ISSUE DATE		
NOTE BOOK		
AREAS CHECKED		
NO.		

FINAL SURVEY	BY	DATE
SURVEYED		
PLOTTED		
ISSUE DATE		
NOTE BOOK		
AREAS CHECKED		
NO.		