CONTRACT NO. 88753

F.A.P. RTE.	SECTION	COUNTY	TOTAL SHEETS	SHEET NO.
317	***	FULTON	684	119
STA. 76+00		TO STA. 90+00		
FED. ROAD DIST. NO.	ILLINOIS	FED. AID PROJECT		

*** 18I,(18BRY&18BRY-1)BR,18B-1

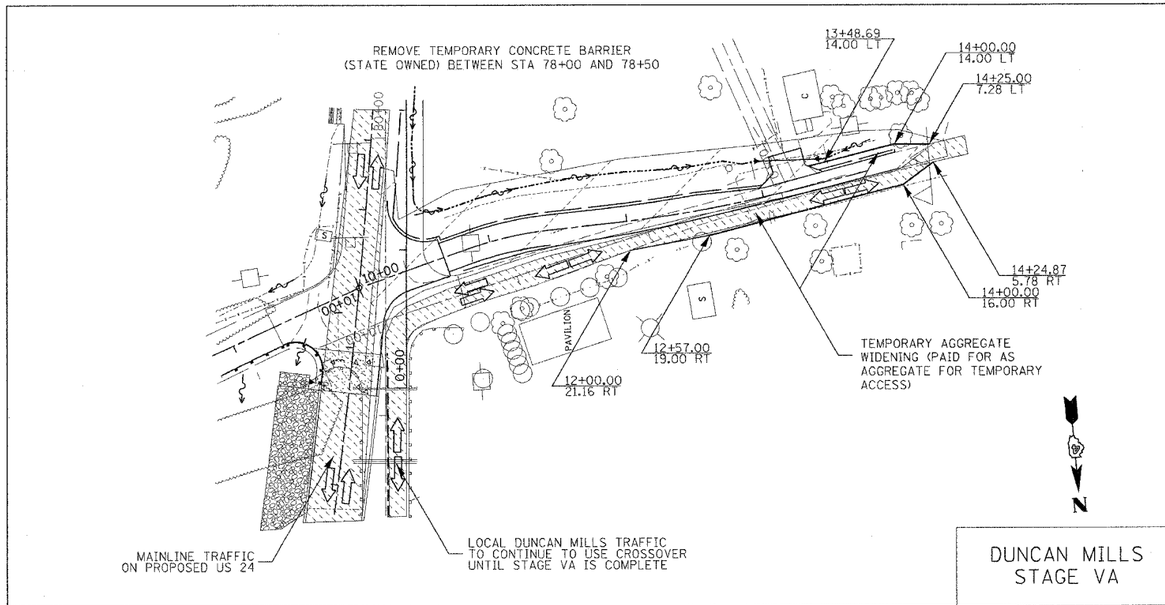

DUNCAN MILLS
STAGE VA

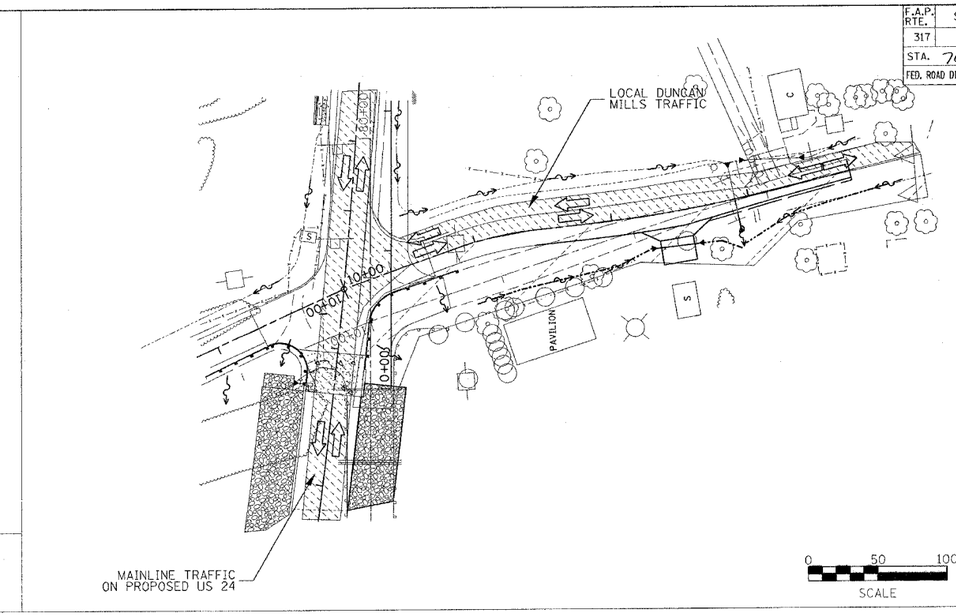

DUNCAN MILLS
STAGE VB

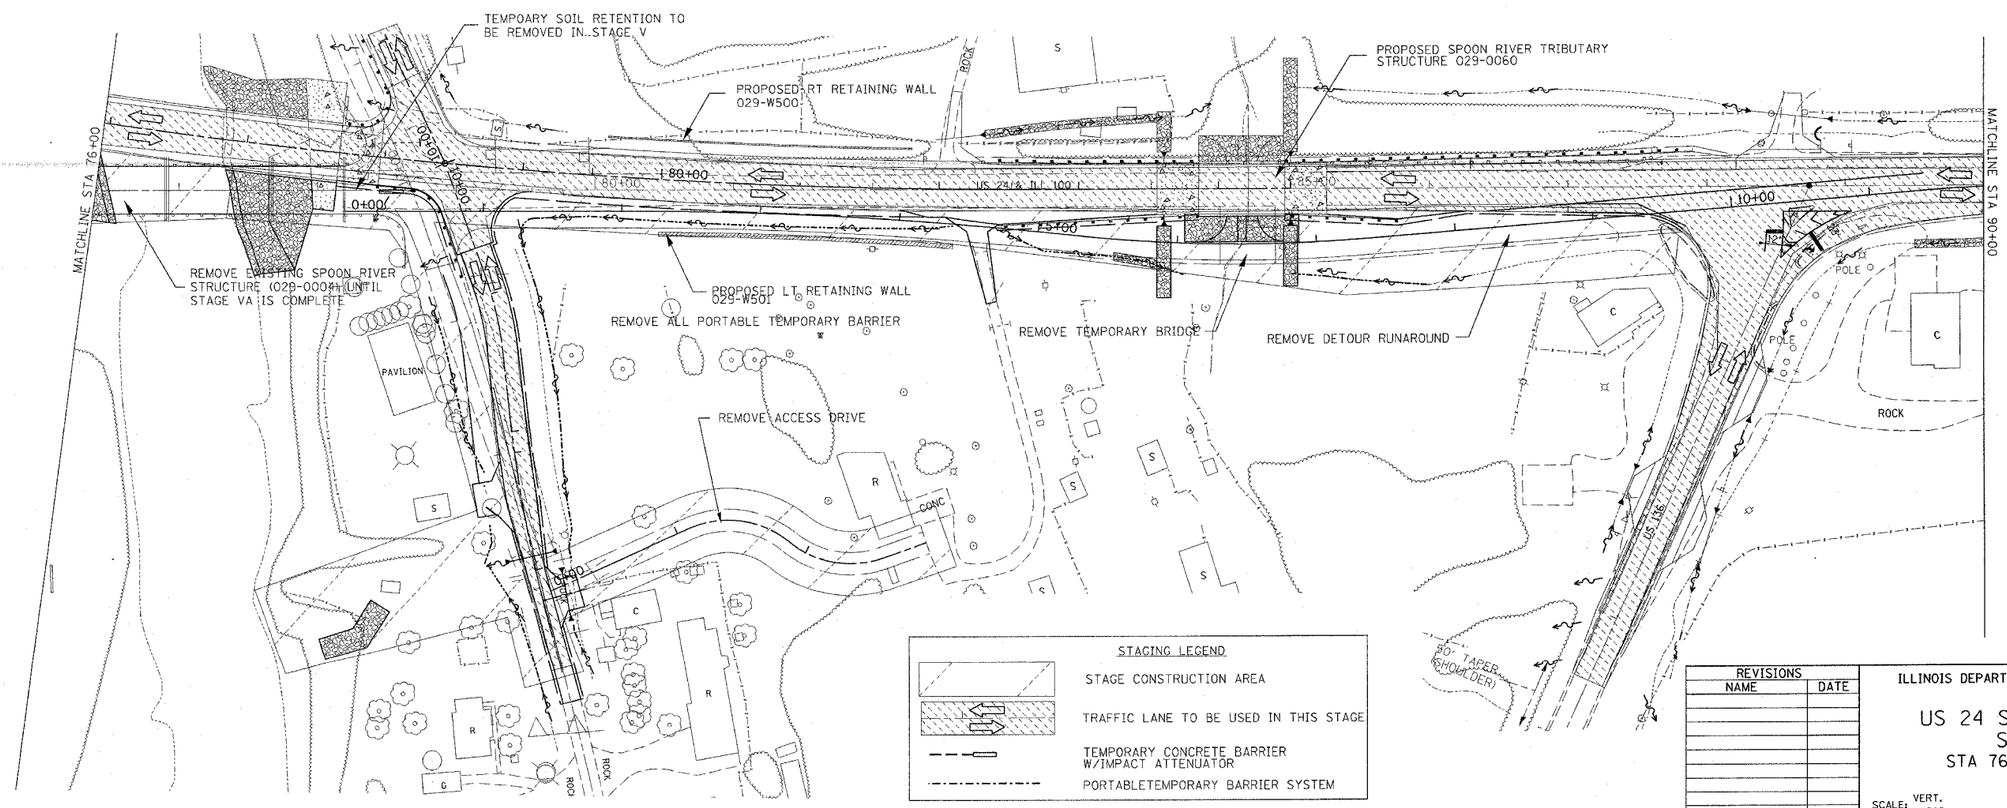

REVISIONS	
NAME	DATE

ILLINOIS DEPARTMENT OF TRANSPORTATION

US 24 STAGING PLANS
STAGE V
STA 76+00 TO 90+00

SCALE: VERT. HORIZ.

DATE

DRAWN BY

CHECKED BY

PLOT DATE = 4/7/2005
FILE NAME = c:\projects\us24spoon_ch_2\stage\sheets2485.dgn
PLOT SCALE = 50.0000 ' / IN.
USER NAME = heggtrend