CONTRACT NO. 88753

F.A.P. RTE.	SECTION	COUNTY	TOTAL SHEETS	SHEET NO.
317	***	FULTON	684	136
STA.		TO STA.		
FED. ROAD DIST. NO.	ILLINOIS	FED. AID PROJECT		

*** 181,(18BRY&18BRY-1)BR,18B-1

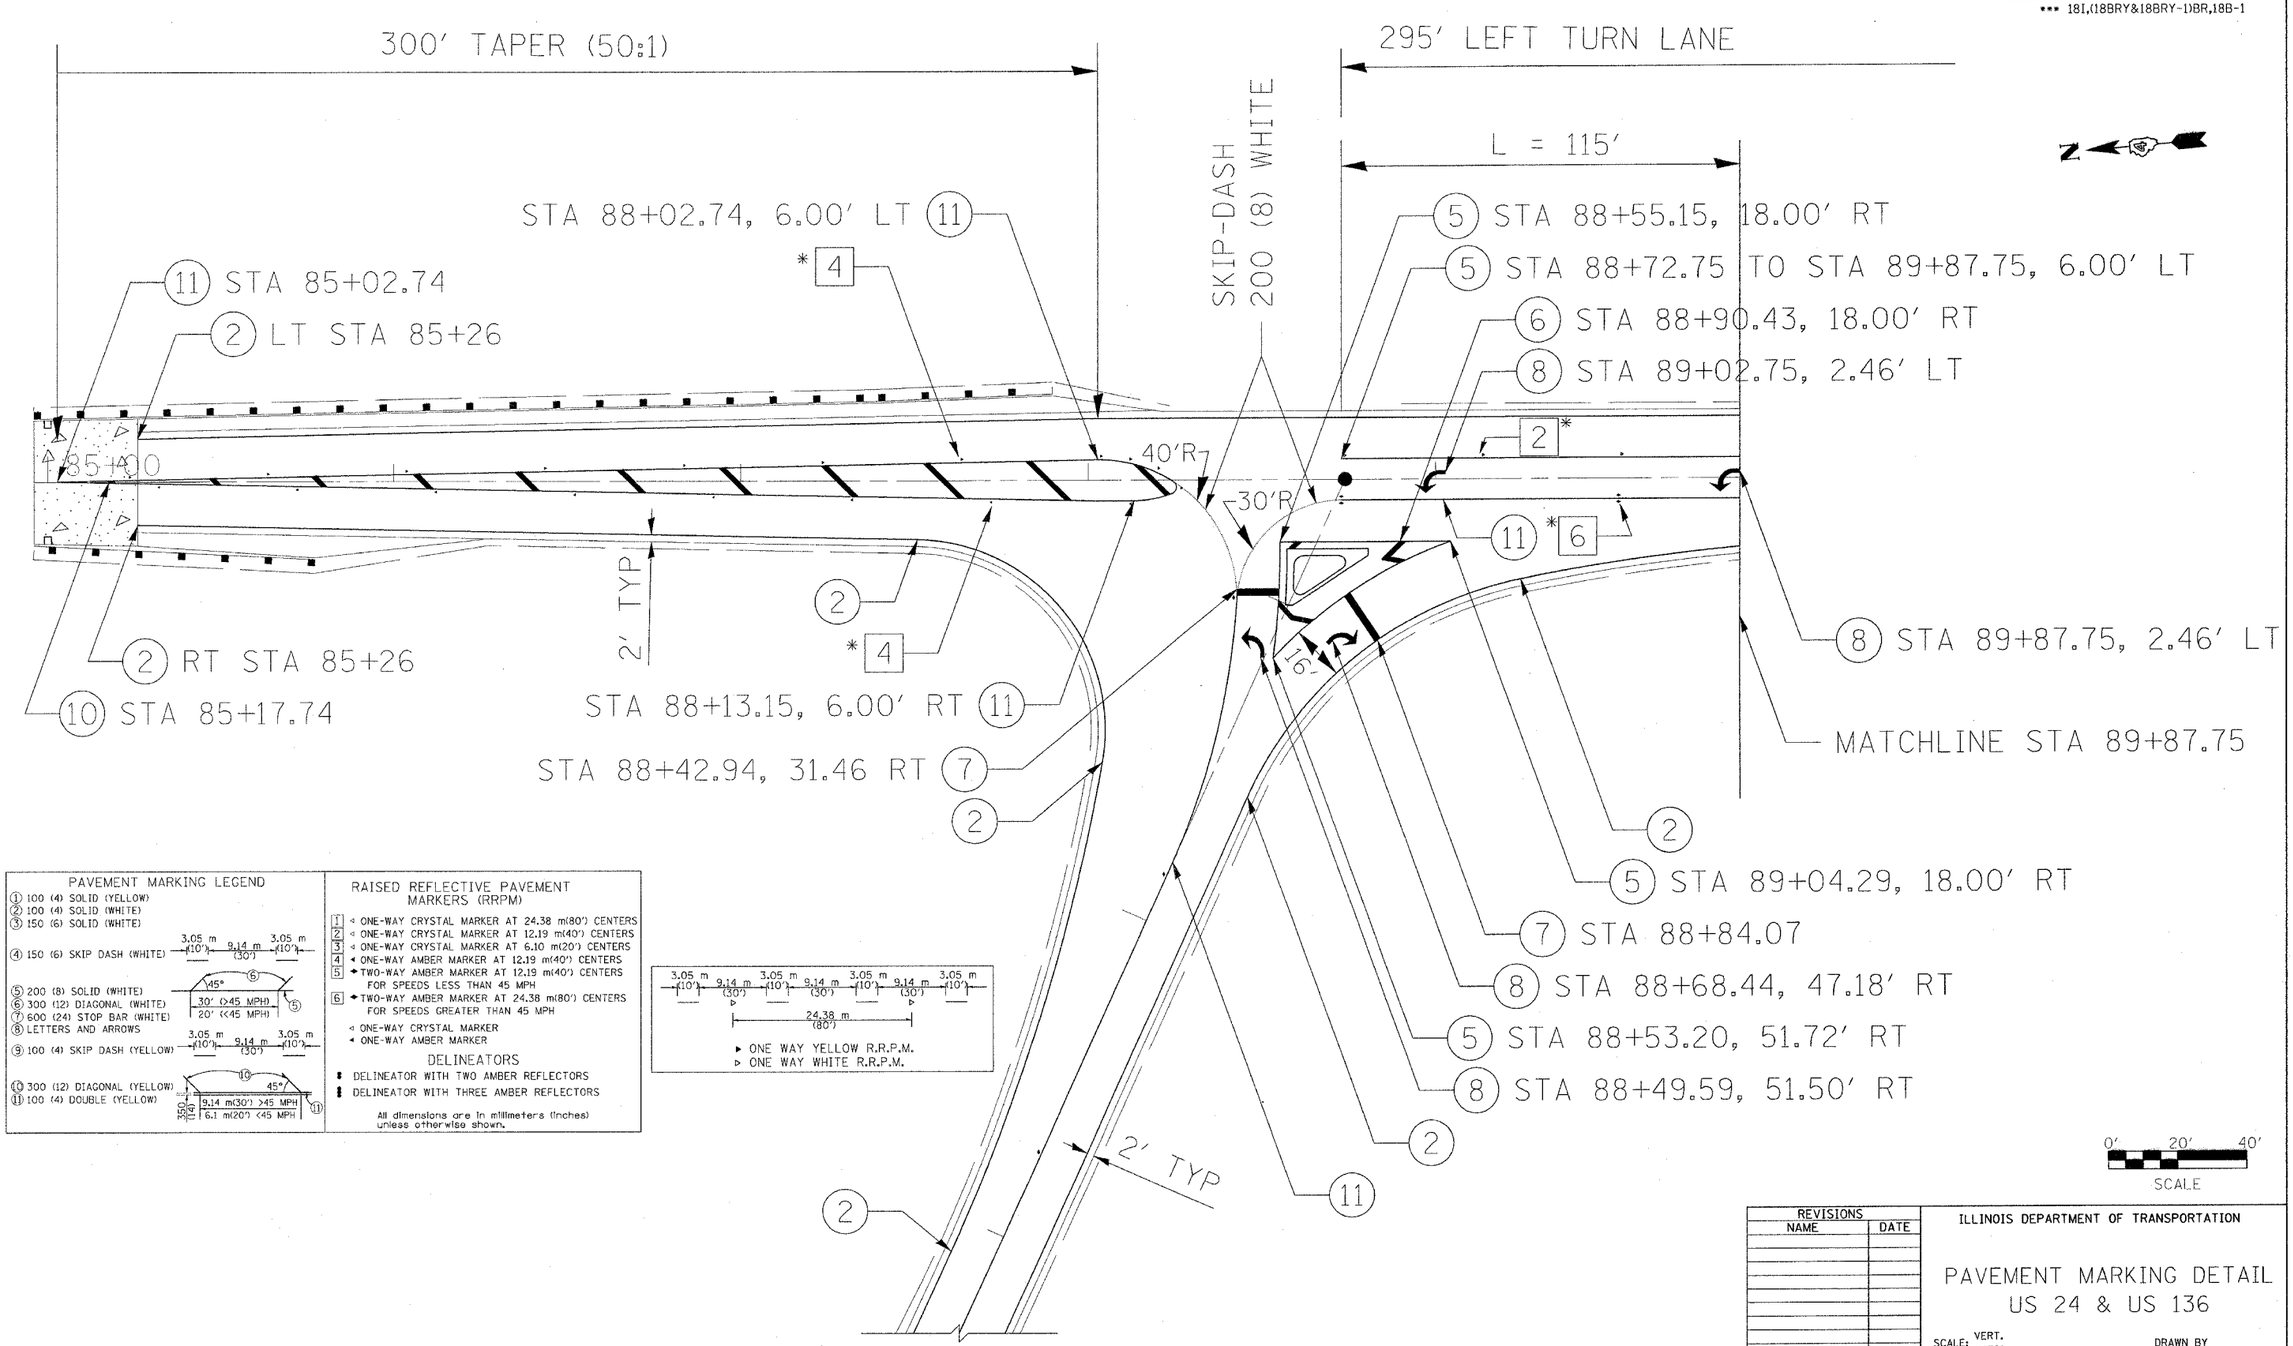

PAVEMENT MARKING LEGEND

(1) 100 (4) SOLID (YELLOW)
(2) 100 (4) SOLID (WHITE)
(3) 150 (6) SOLID (WHITE)
(4) 150 (6) SKIP DASH (WHITE) — 3.05 m (10') 9.14 m (30') 3.05 m (10')
(5) 200 (8) SOLID (WHITE)
(6) 300 (12) DIAGONAL (WHITE) — 45° 30' (>45 MPH) 20' (<45 MPH)
(7) 600 (24) STOP BAR (WHITE)
(8) LETTERS AND ARROWS
(9) 100 (4) SKIP DASH (YELLOW) — 3.05 m (10') 9.14 m (30') 3.05 m (10')
(10) 300 (12) DIAGONAL (YELLOW) — 45°
(11) 100 (4) DOUBLE (YELLOW) — 150 (6) 300 (12) 9.14 m(30') >45 MPH 6.1 m(20') <45 MPH

RAISED REFLECTIVE PAVEMENT MARKERS (RRPM)

1 ◁ ONE-WAY CRYSTAL MARKER AT 24.38 m(80') CENTERS
2 ◁ ONE-WAY CRYSTAL MARKER AT 12.19 m(40') CENTERS
3 ◁ ONE-WAY CRYSTAL MARKER AT 6.10 m(20') CENTERS
4 ◂ ONE-WAY AMBER MARKER AT 12.19 m(40') CENTERS
5 ◆ TWO-WAY AMBER MARKER AT 12.19 m(40') CENTERS FOR SPEEDS LESS THAN 45 MPH
6 ◆ TWO-WAY AMBER MARKER AT 24.38 m(80') CENTERS FOR SPEEDS GREATER THAN 45 MPH

◁ ONE-WAY CRYSTAL MARKER
◂ ONE-WAY AMBER MARKER

DELINEATORS

▮ DELINEATOR WITH TWO AMBER REFLECTORS
▮ DELINEATOR WITH THREE AMBER REFLECTORS

All dimensions are in millimeters (inches) unless otherwise shown.

3.05 m (10') 9.14 m (30') 3.05 m (10') 9.14 m (30') 3.05 m (10') 9.14 m (30') 3.05 m (10')
24.38 m (80')

▸ ONE WAY YELLOW R.R.P.M.
▷ ONE WAY WHITE R.R.P.M.

* SEE STANDARD 781001 FOR RAISED REFLECTIVE PAVEMENT MARKING DETAILS

REVISIONS	
NAME	DATE

ILLINOIS DEPARTMENT OF TRANSPORTATION

PAVEMENT MARKING DETAIL
US 24 & US 136

SCALE: VERT. HORIZ.
DATE
DRAWN BY
CHECKED BY

PLOT DATE = 4/7/2005
FILE NAME = c:\projects\us24spoon.ph2\detailsparkmarking.dgn
PLOT SCALE = 20.0000 ' / IN.
USER NAME = hoggsmd