CONTRACT NO. 88753

F.A.P. RTE.	SECTION	COUNTY	TOTAL SHEETS	SHEET NO.
317	***	FULTON	684	244
STA.		TO STA.		
FED. ROAD DIST. NO.	ILLINOIS	FED. AID PROJECT		

*** 18I,(18BRY&18BRY-1)BR,18B-1

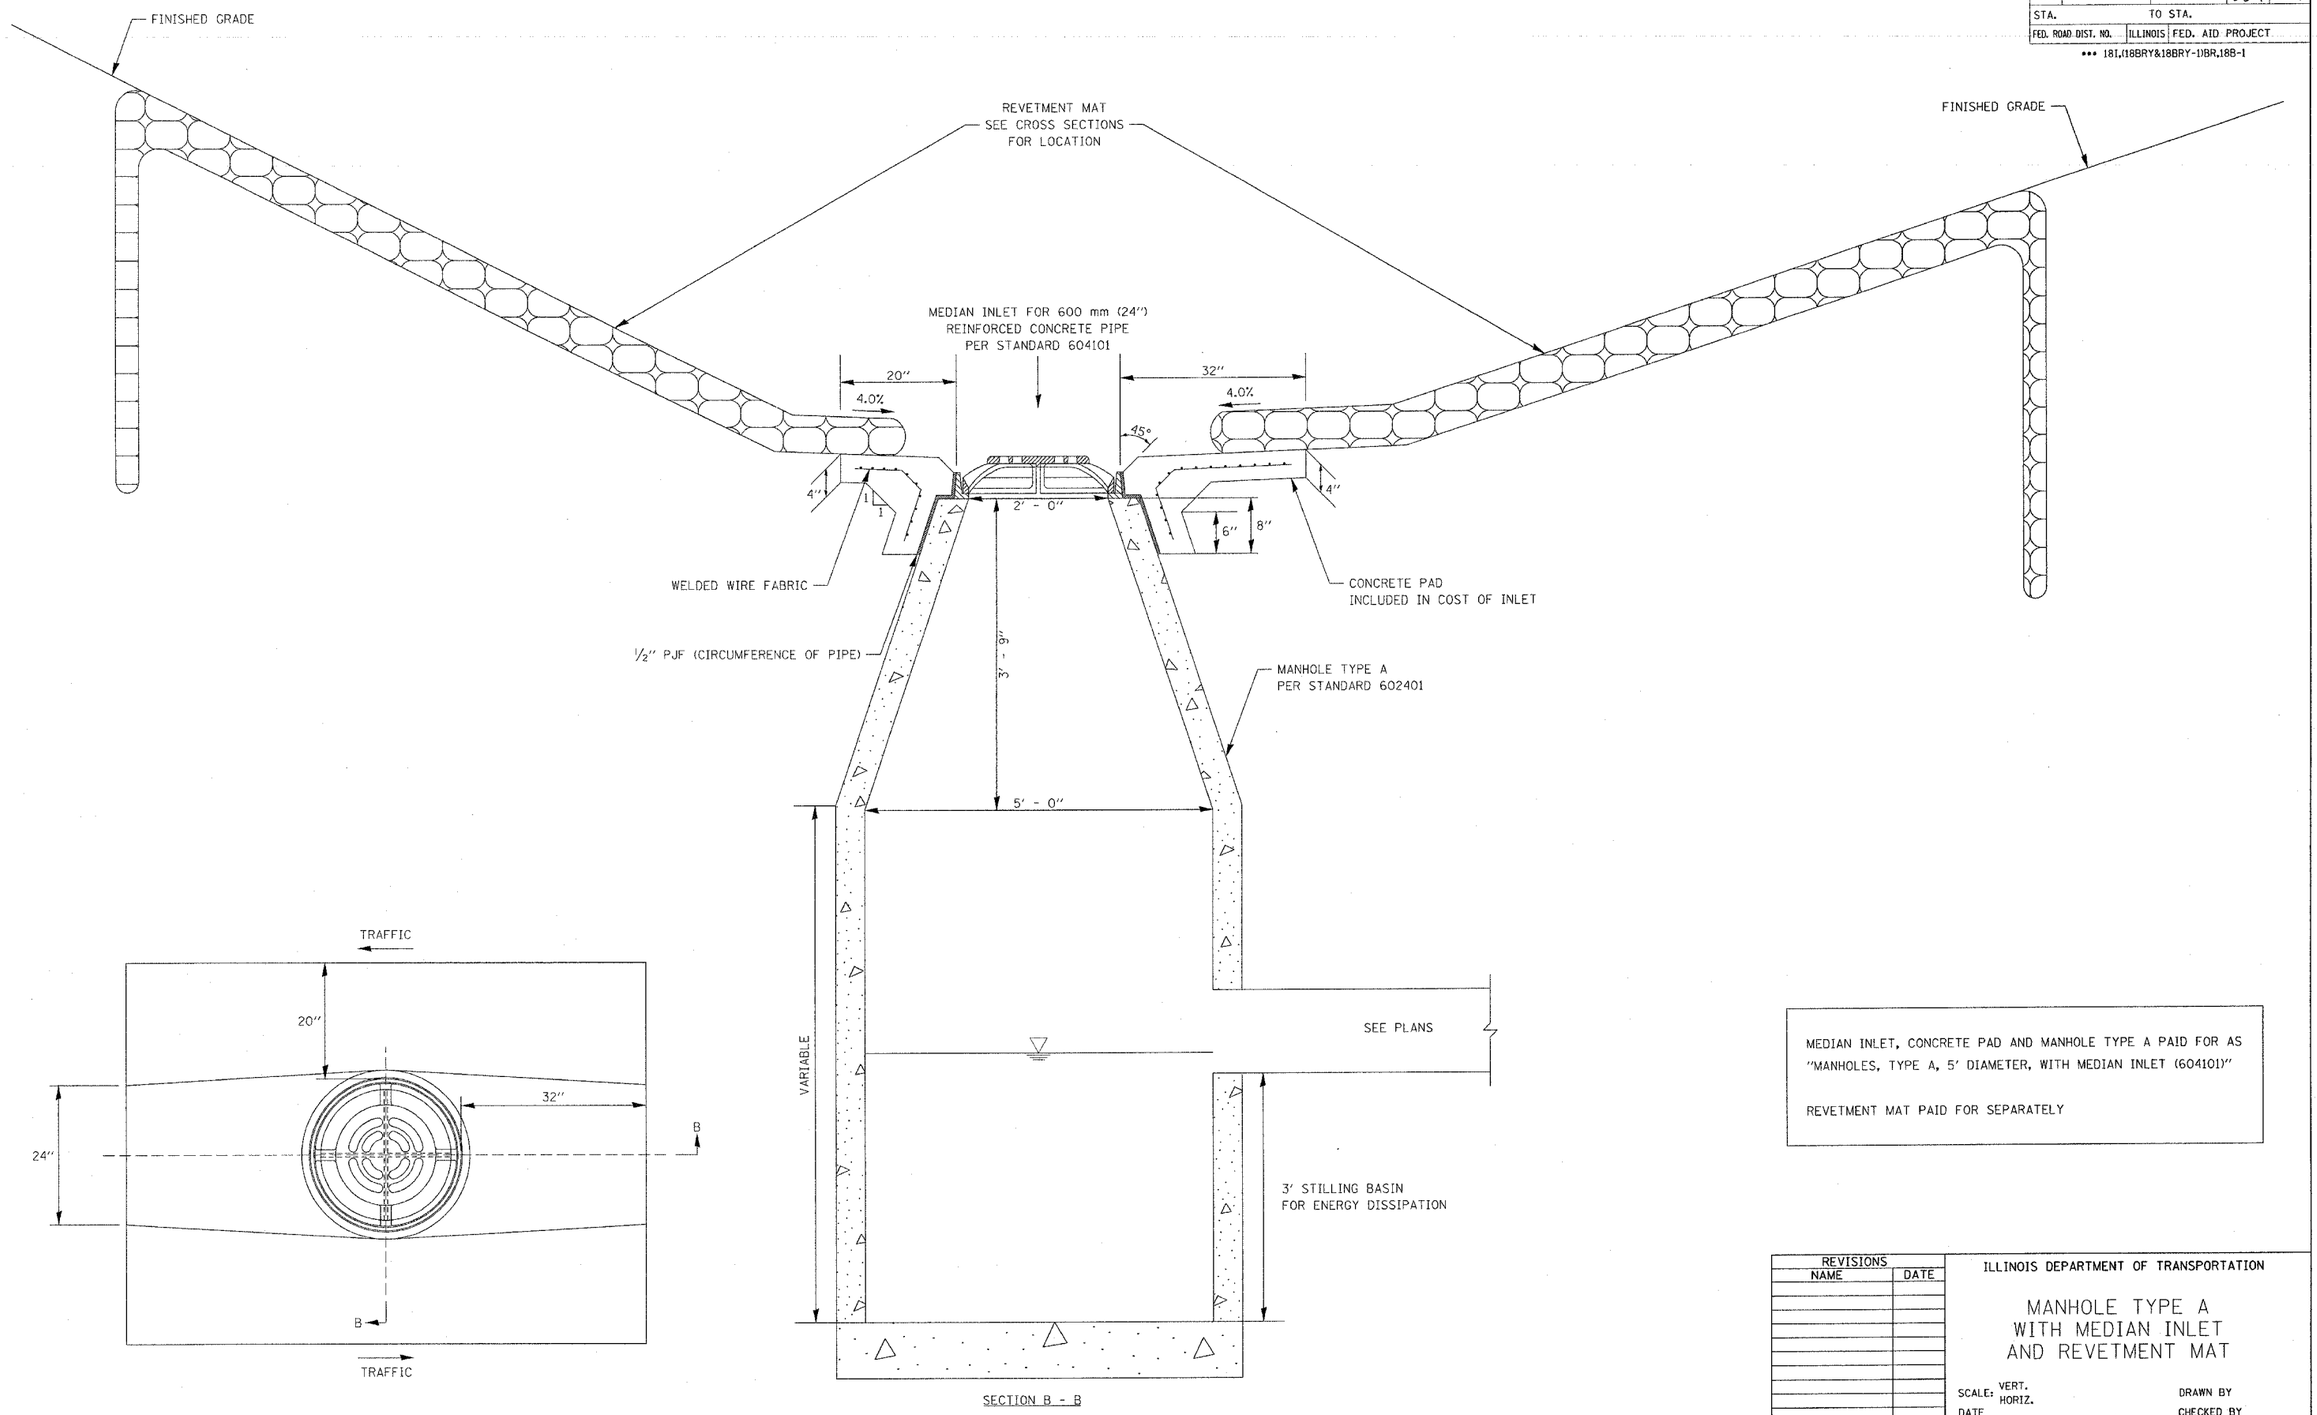

SECTION B - B

MEDIAN INLET, CONCRETE PAD AND MANHOLE TYPE A PAID FOR AS "MANHOLES, TYPE A, 5' DIAMETER, WITH MEDIAN INLET (604101)"

REVETMENT MAT PAID FOR SEPARATELY

REVISIONS	
NAME	DATE

ILLINOIS DEPARTMENT OF TRANSPORTATION

MANHOLE TYPE A
WITH MEDIAN INLET
AND REVETMENT MAT

SCALE: VERT. HORIZ.
DATE
DRAWN BY
CHECKED BY

PLOT DATE = 4/7/2005
FILE NAME = c:\projects\us24spoon.ph_2\drainage_details.dgn
PLOT SCALE = 50.0000 ' / IN.
USER NAME = heggiemd