CONTRACT NO88753

F.A.P RTE.	SECTION	COUNTY	TOTAL SHEETS	SHEET NO.
317		FULTON	684	283
STA. 4+00.00		TO STA. 4+00.00		
FED. ROAD DIST. NO.	ILLINOIS	FED. AID PROJECT		

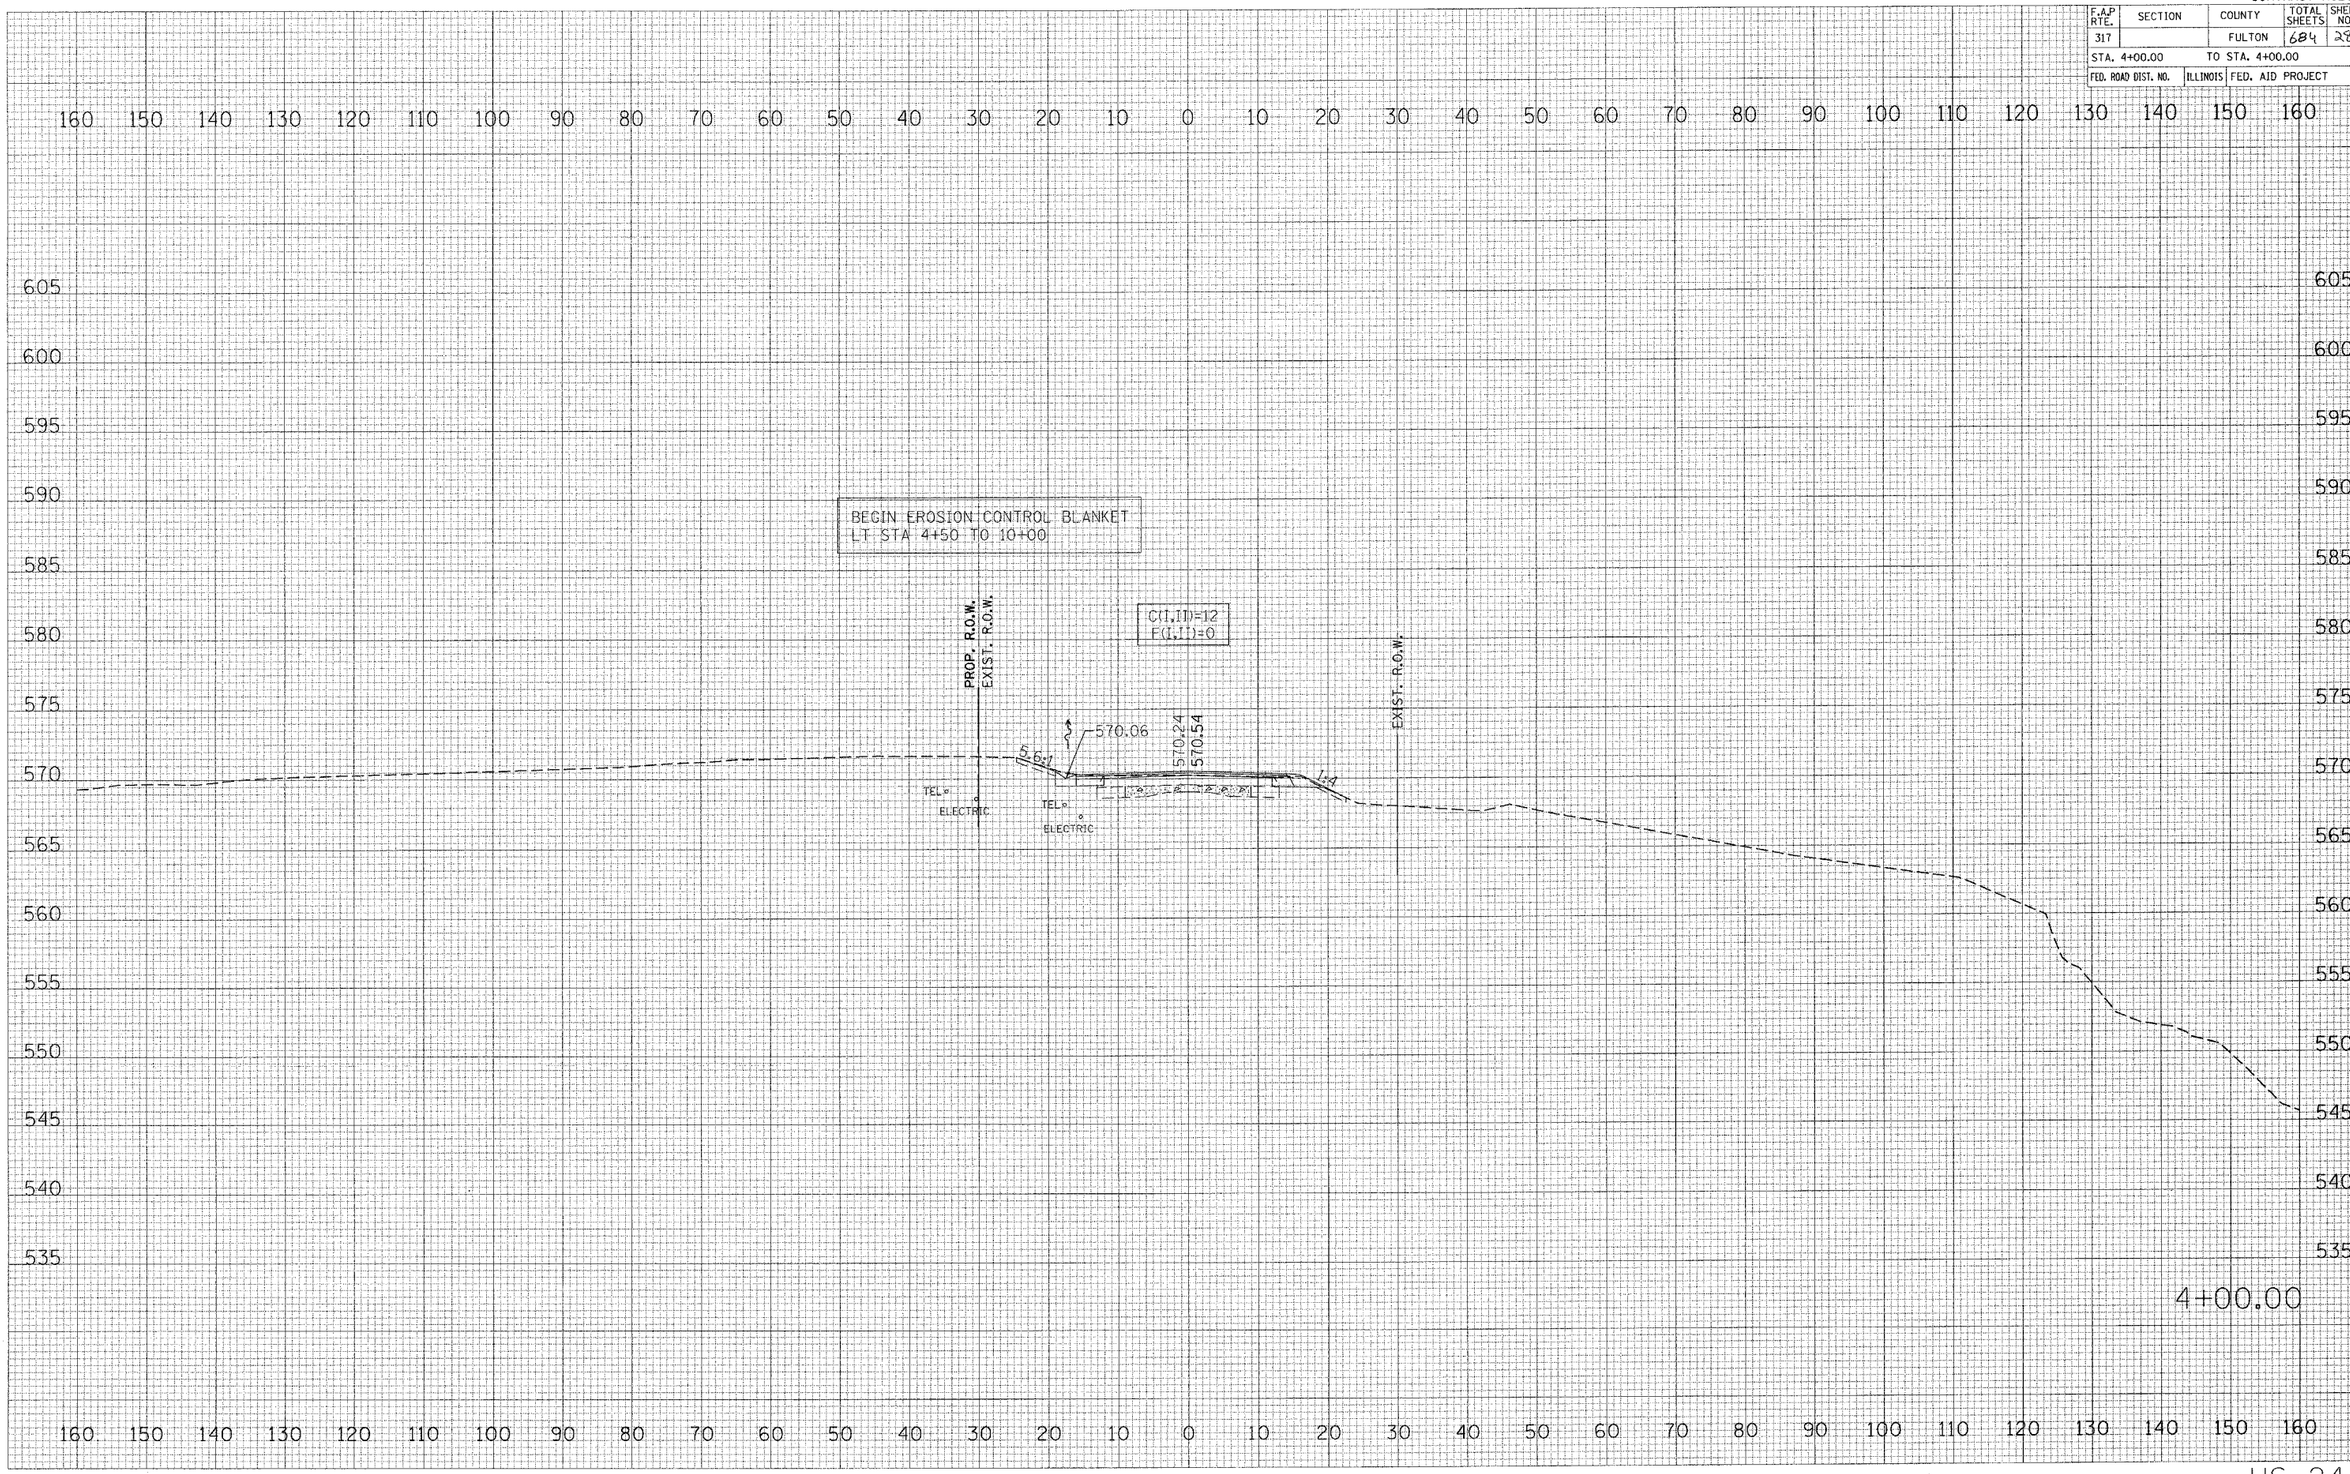

US 24

FINAL SURVEY | NOTE BOOK NO. | SURVEYED | PLOTTED | TEMPLATE | AREAS | AREAS CHECKED | BY | DATE

ORIGINAL SURVEY | NO. | SURVEYED | PLOTTED | TEMPLATE | AREAS | AREAS CHECKED | BY | DATE

PLOT DATE = 4/6/2005
FILE NAME = c:\projects\us24spoon_ph_2\sheets\sht0000.dgn
PLOT SCALE = 10.0000 ' / IN.
USER NAME = heggiemd