CONTRACT NO88753

F.A.P RTE.	SECTION	COUNTY	TOTAL SHEETS	SHEET NO.
317		FULTON	684	315
STA. 32+18.48		TO STA. 32+18.48		
FED. ROAD DIST. NO.	ILLINOIS	FED. AID PROJECT		

	BY	DATE
ORIGINAL SURVEY		
SURVEYED PLOTTED TEMPLATE AREAS AREAS CHECKED		
FINAL SURVEY NOTE BOOK NO.		
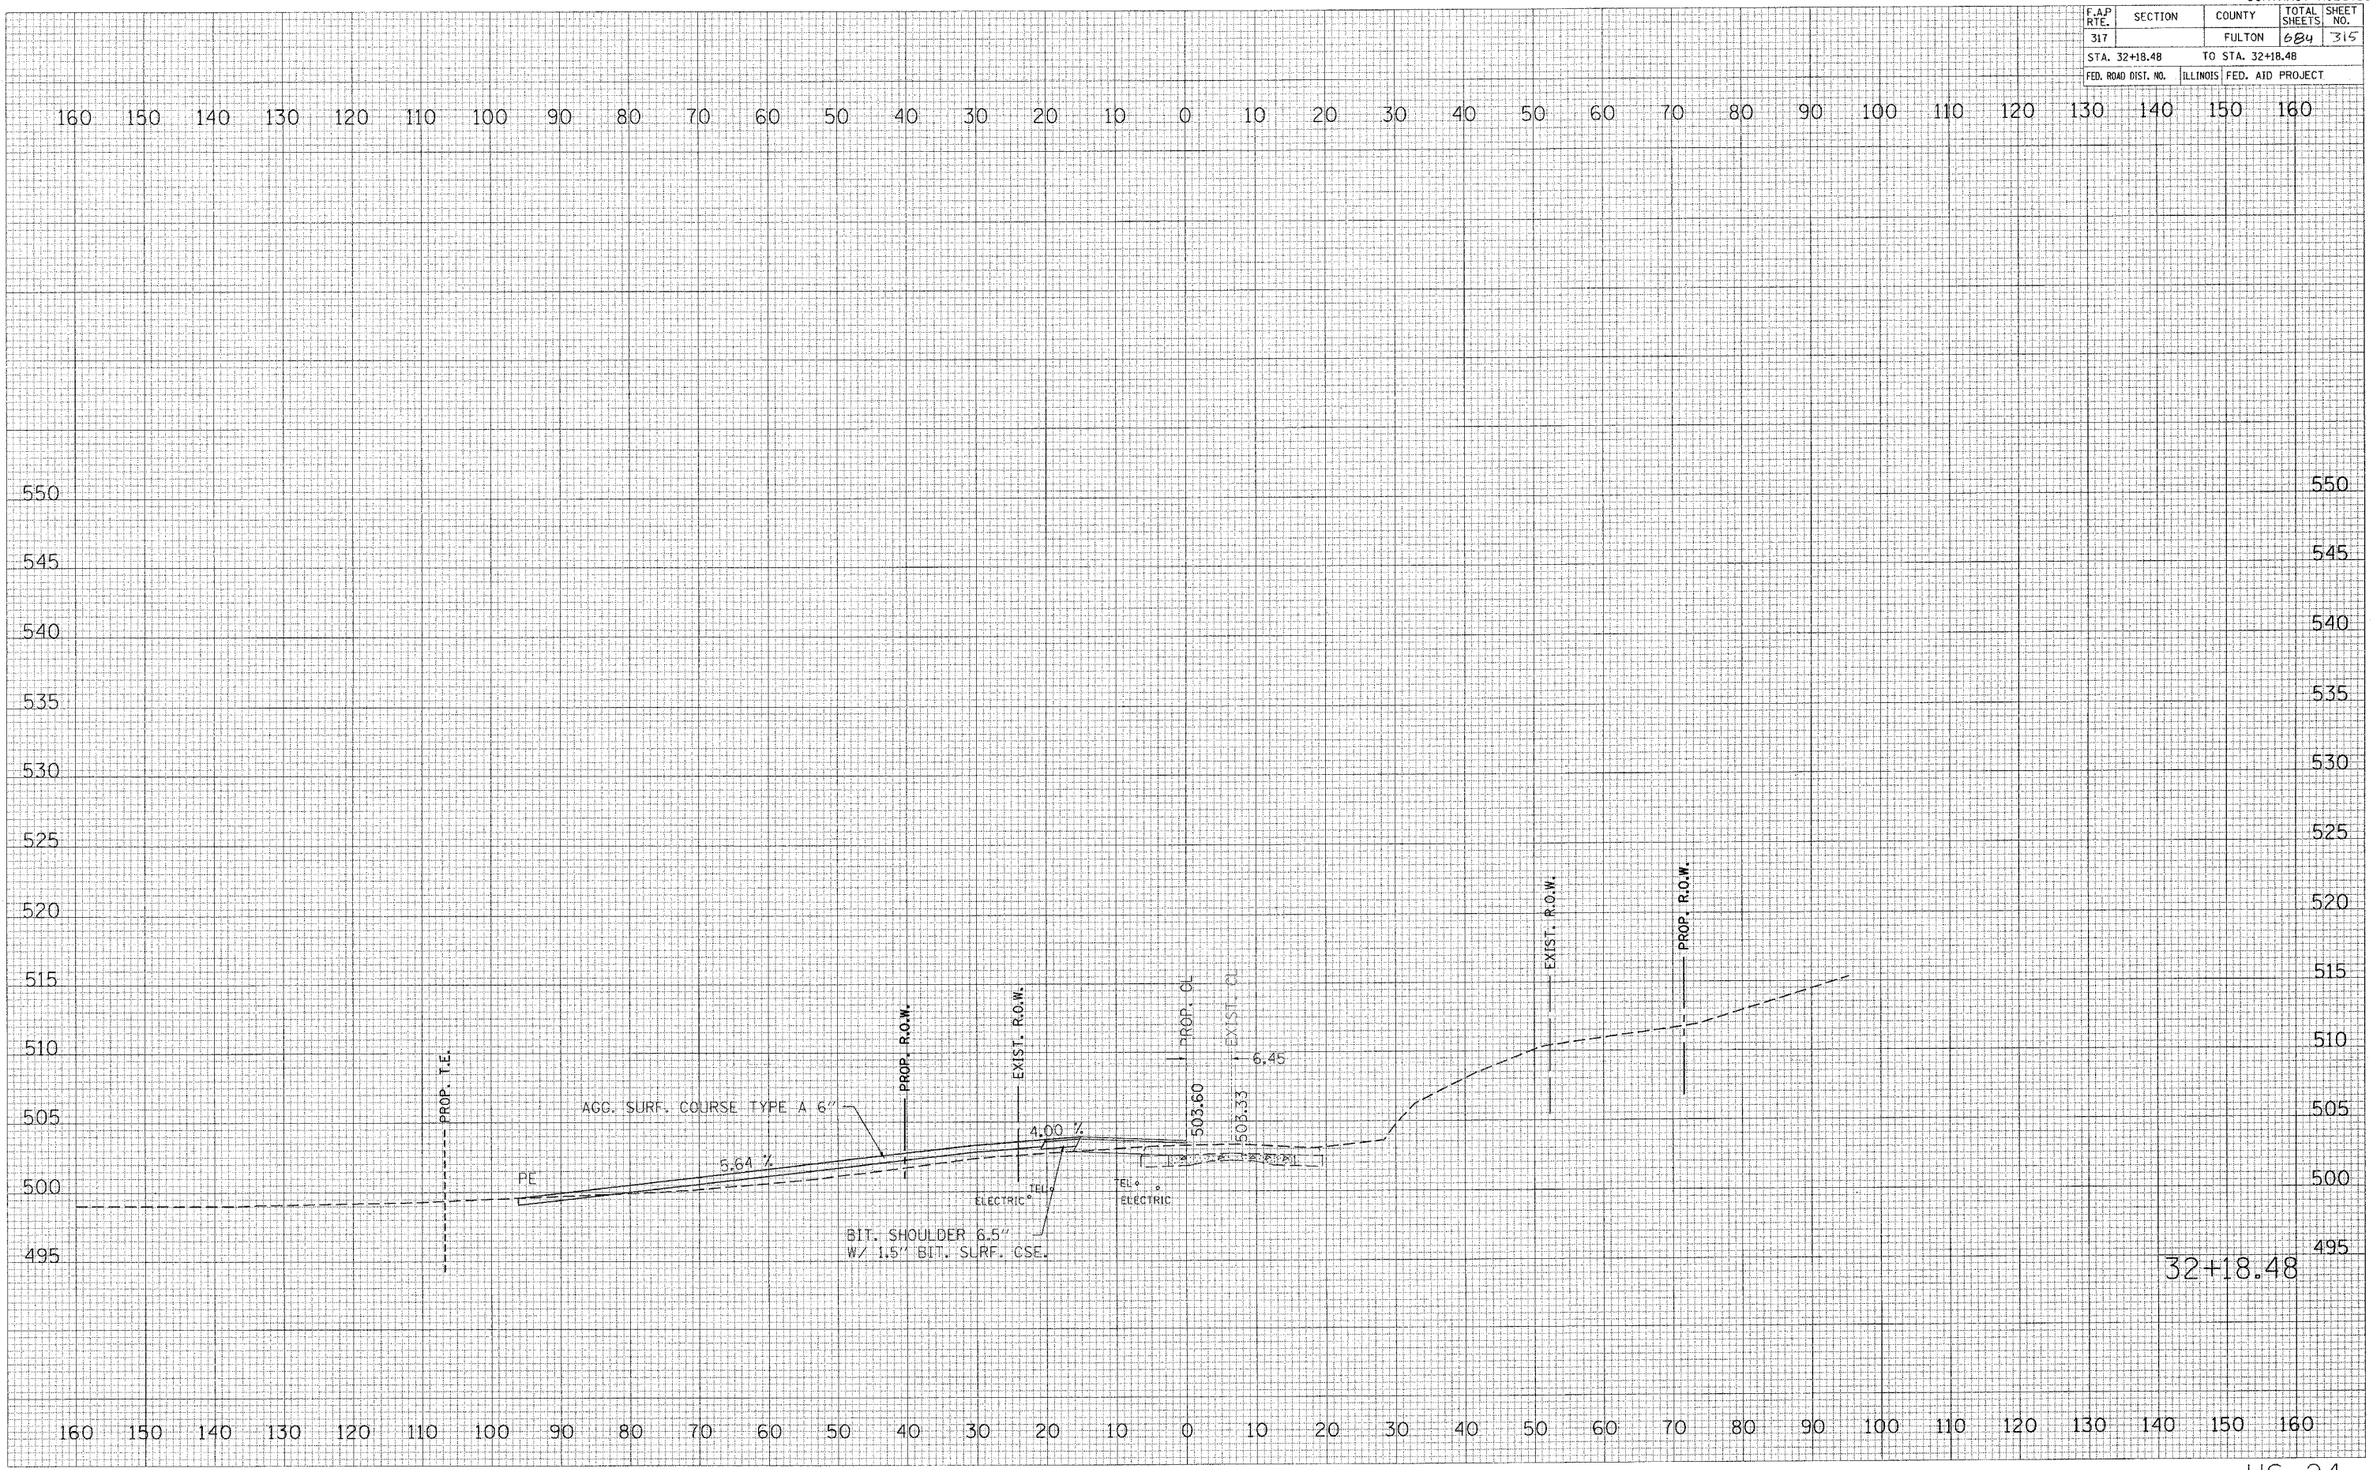
PLOT DATE = 4/6/2005
FILE NAME = c:\projects\us24spoon_ph_2\sheets\spoon05.dgn
PLOT SCALE = 10.0000 ' / IN.
USER NAME = haggisend