CONTRACT N088753

F.A.P RTE.	SECTION	COUNTY	TOTAL SHEETS	SHEET NO.
317		FULTON	684	320
STA. 37+00.00		TO STA. 37+00.00		
FED. ROAD DIST. NO.	ILLINOIS	FED. AID PROJECT		

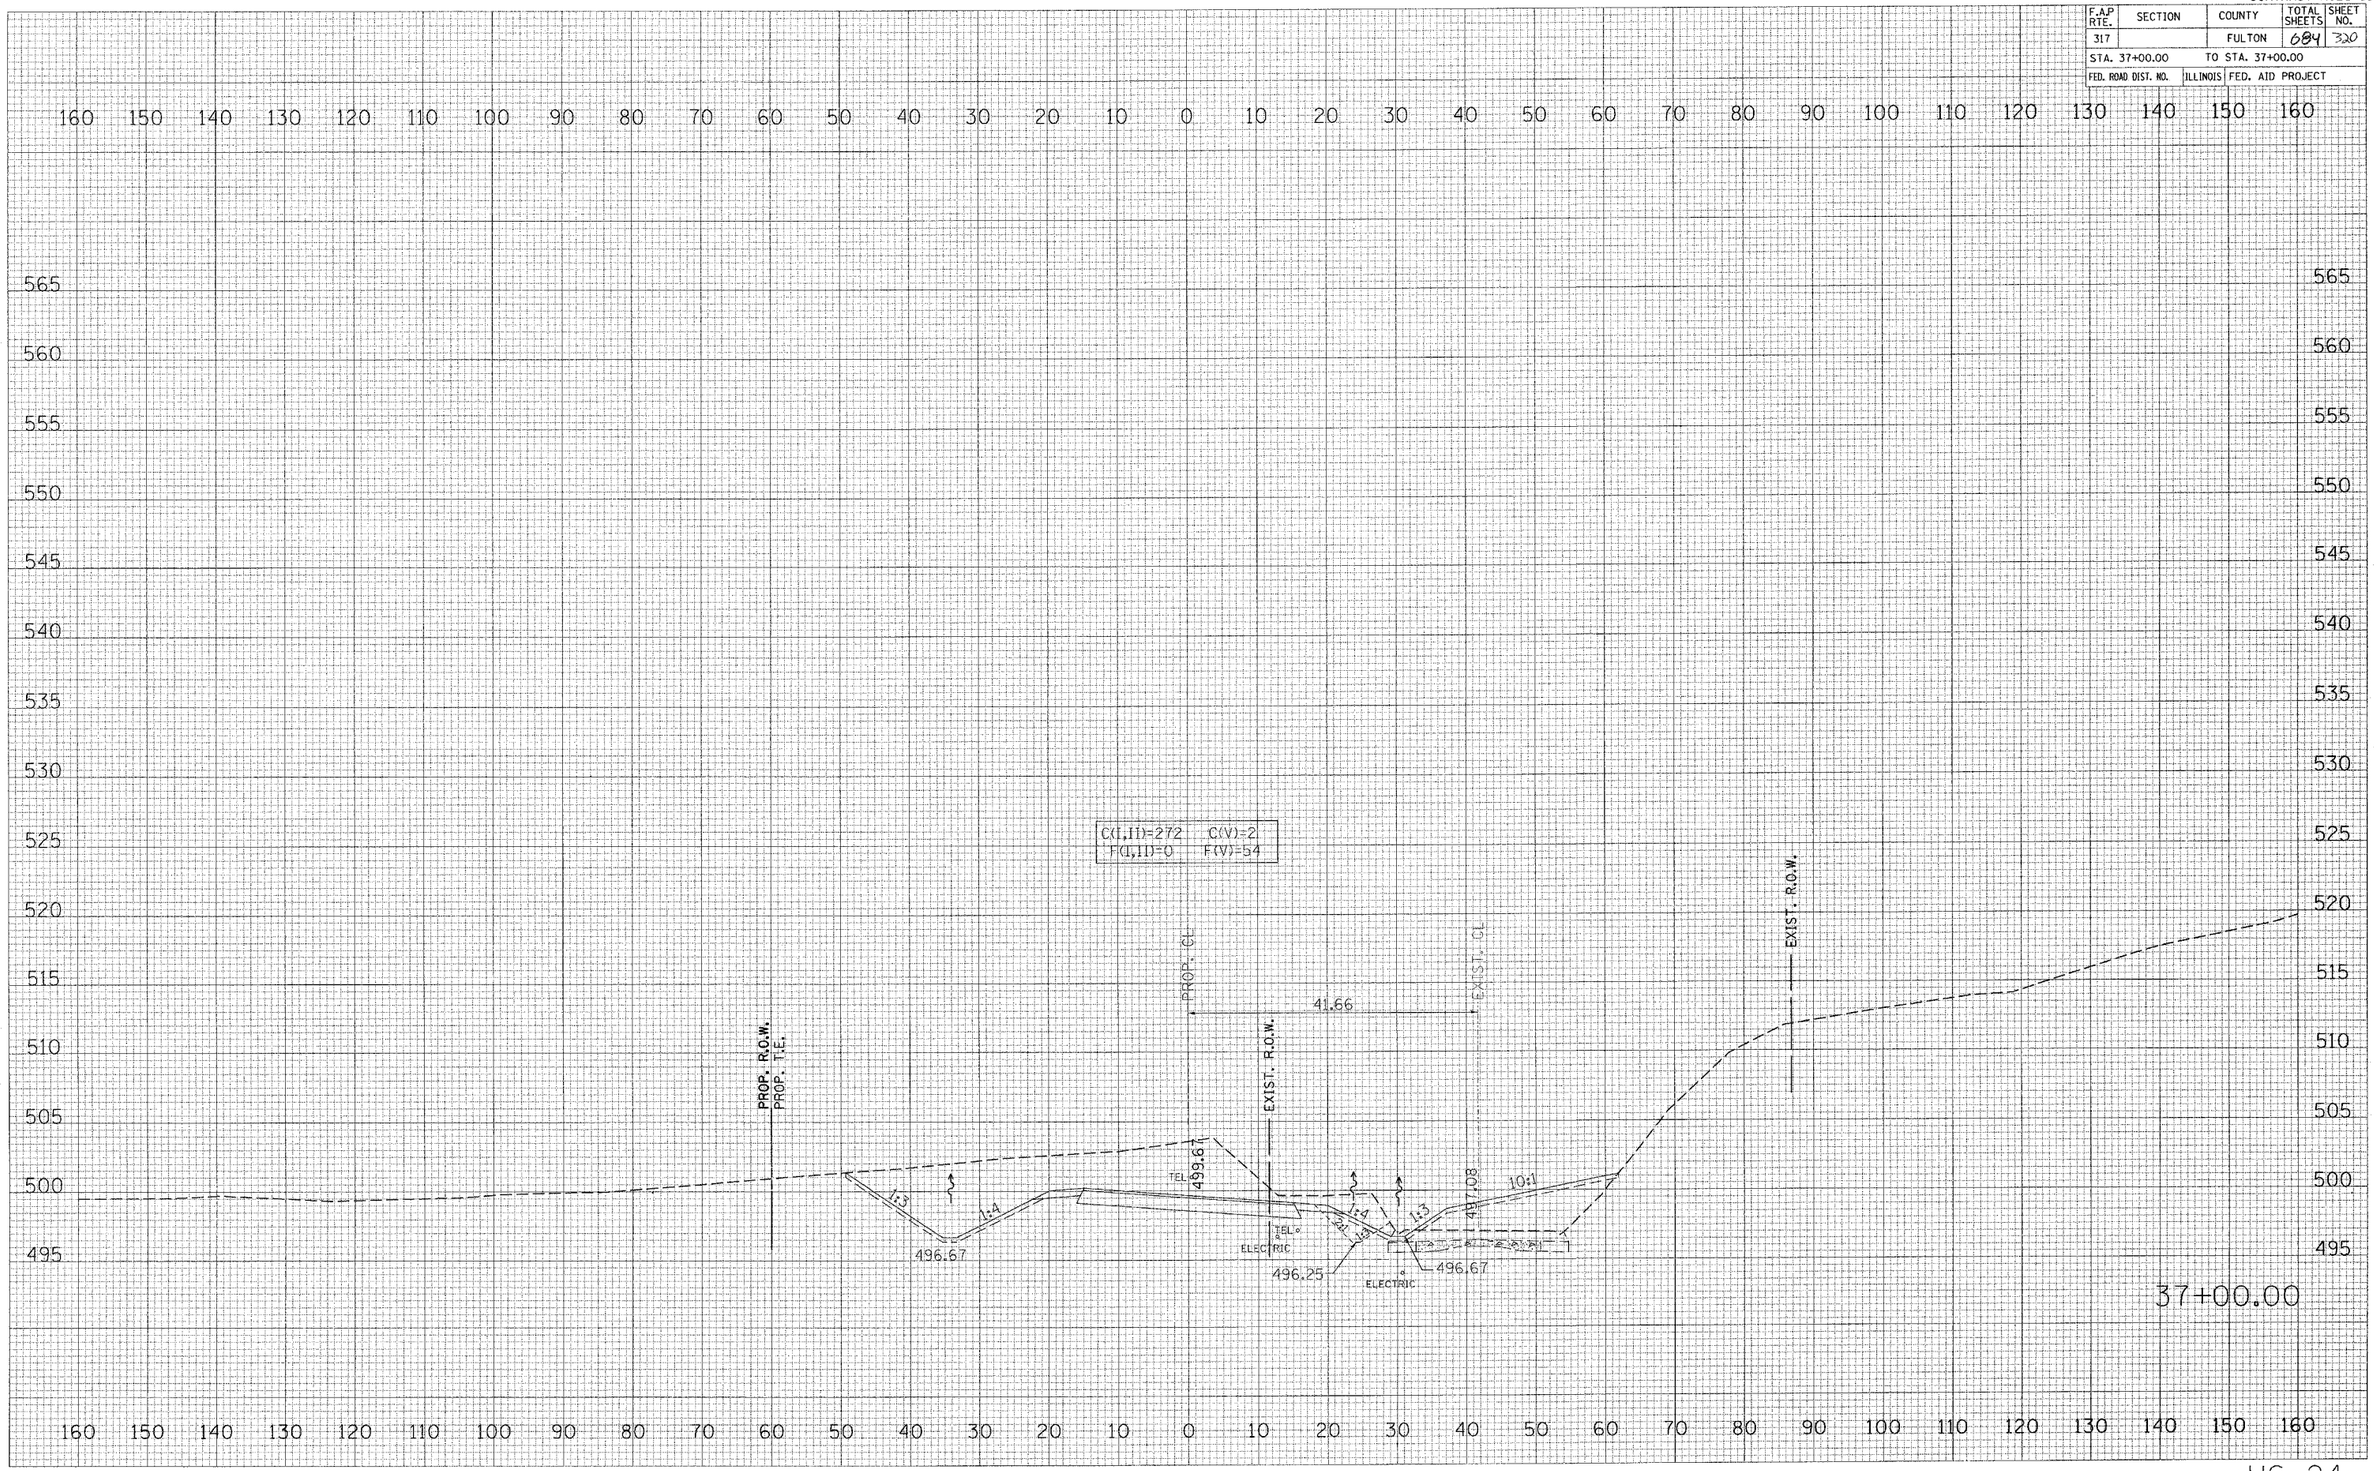

US 24

FINAL SURVEY	BY	DATE
SURVEYED		
PLOTTED		
TRAVERSE		
NOTE BOOK		
NO.	AREAS CHECKED	

ORIGINAL SURVEY	BY	DATE
SURVEYED		
PLOTTED		
TRAVERSE		
NOTE BOOK		
NO.	AREAS CHECKED	

PLOT DATE = 4/6/2005
FILE NAME = c:\projects\ka24spoon_ph2\sheet
PLOT SCALE = 10.0000 ' / in.
USER NAME = haggsemd