CONTRACT NO88753

F.A.P RTE.	SECTION	COUNTY	TOTAL SHEETS	SHEET NO.
317		FULTON	684	339
STA. 54+00.00		TO STA. 54+00.00		
FED. ROAD DIST. NO.	ILLINOIS	FED. AID PROJECT		

FINAL SURVEY	NOTE BOOK	NO.
SURVEYED		BY
PLOTTED		DATE
TEMPLATE		
AREAS		
AREAS CHECKED		

ORIGINAL SURVEY	NOTE BOOK	NO.
SURVEYED		BY
PLOTTED		DATE
TEMPLATE		
AREAS		
AREAS CHECKED		
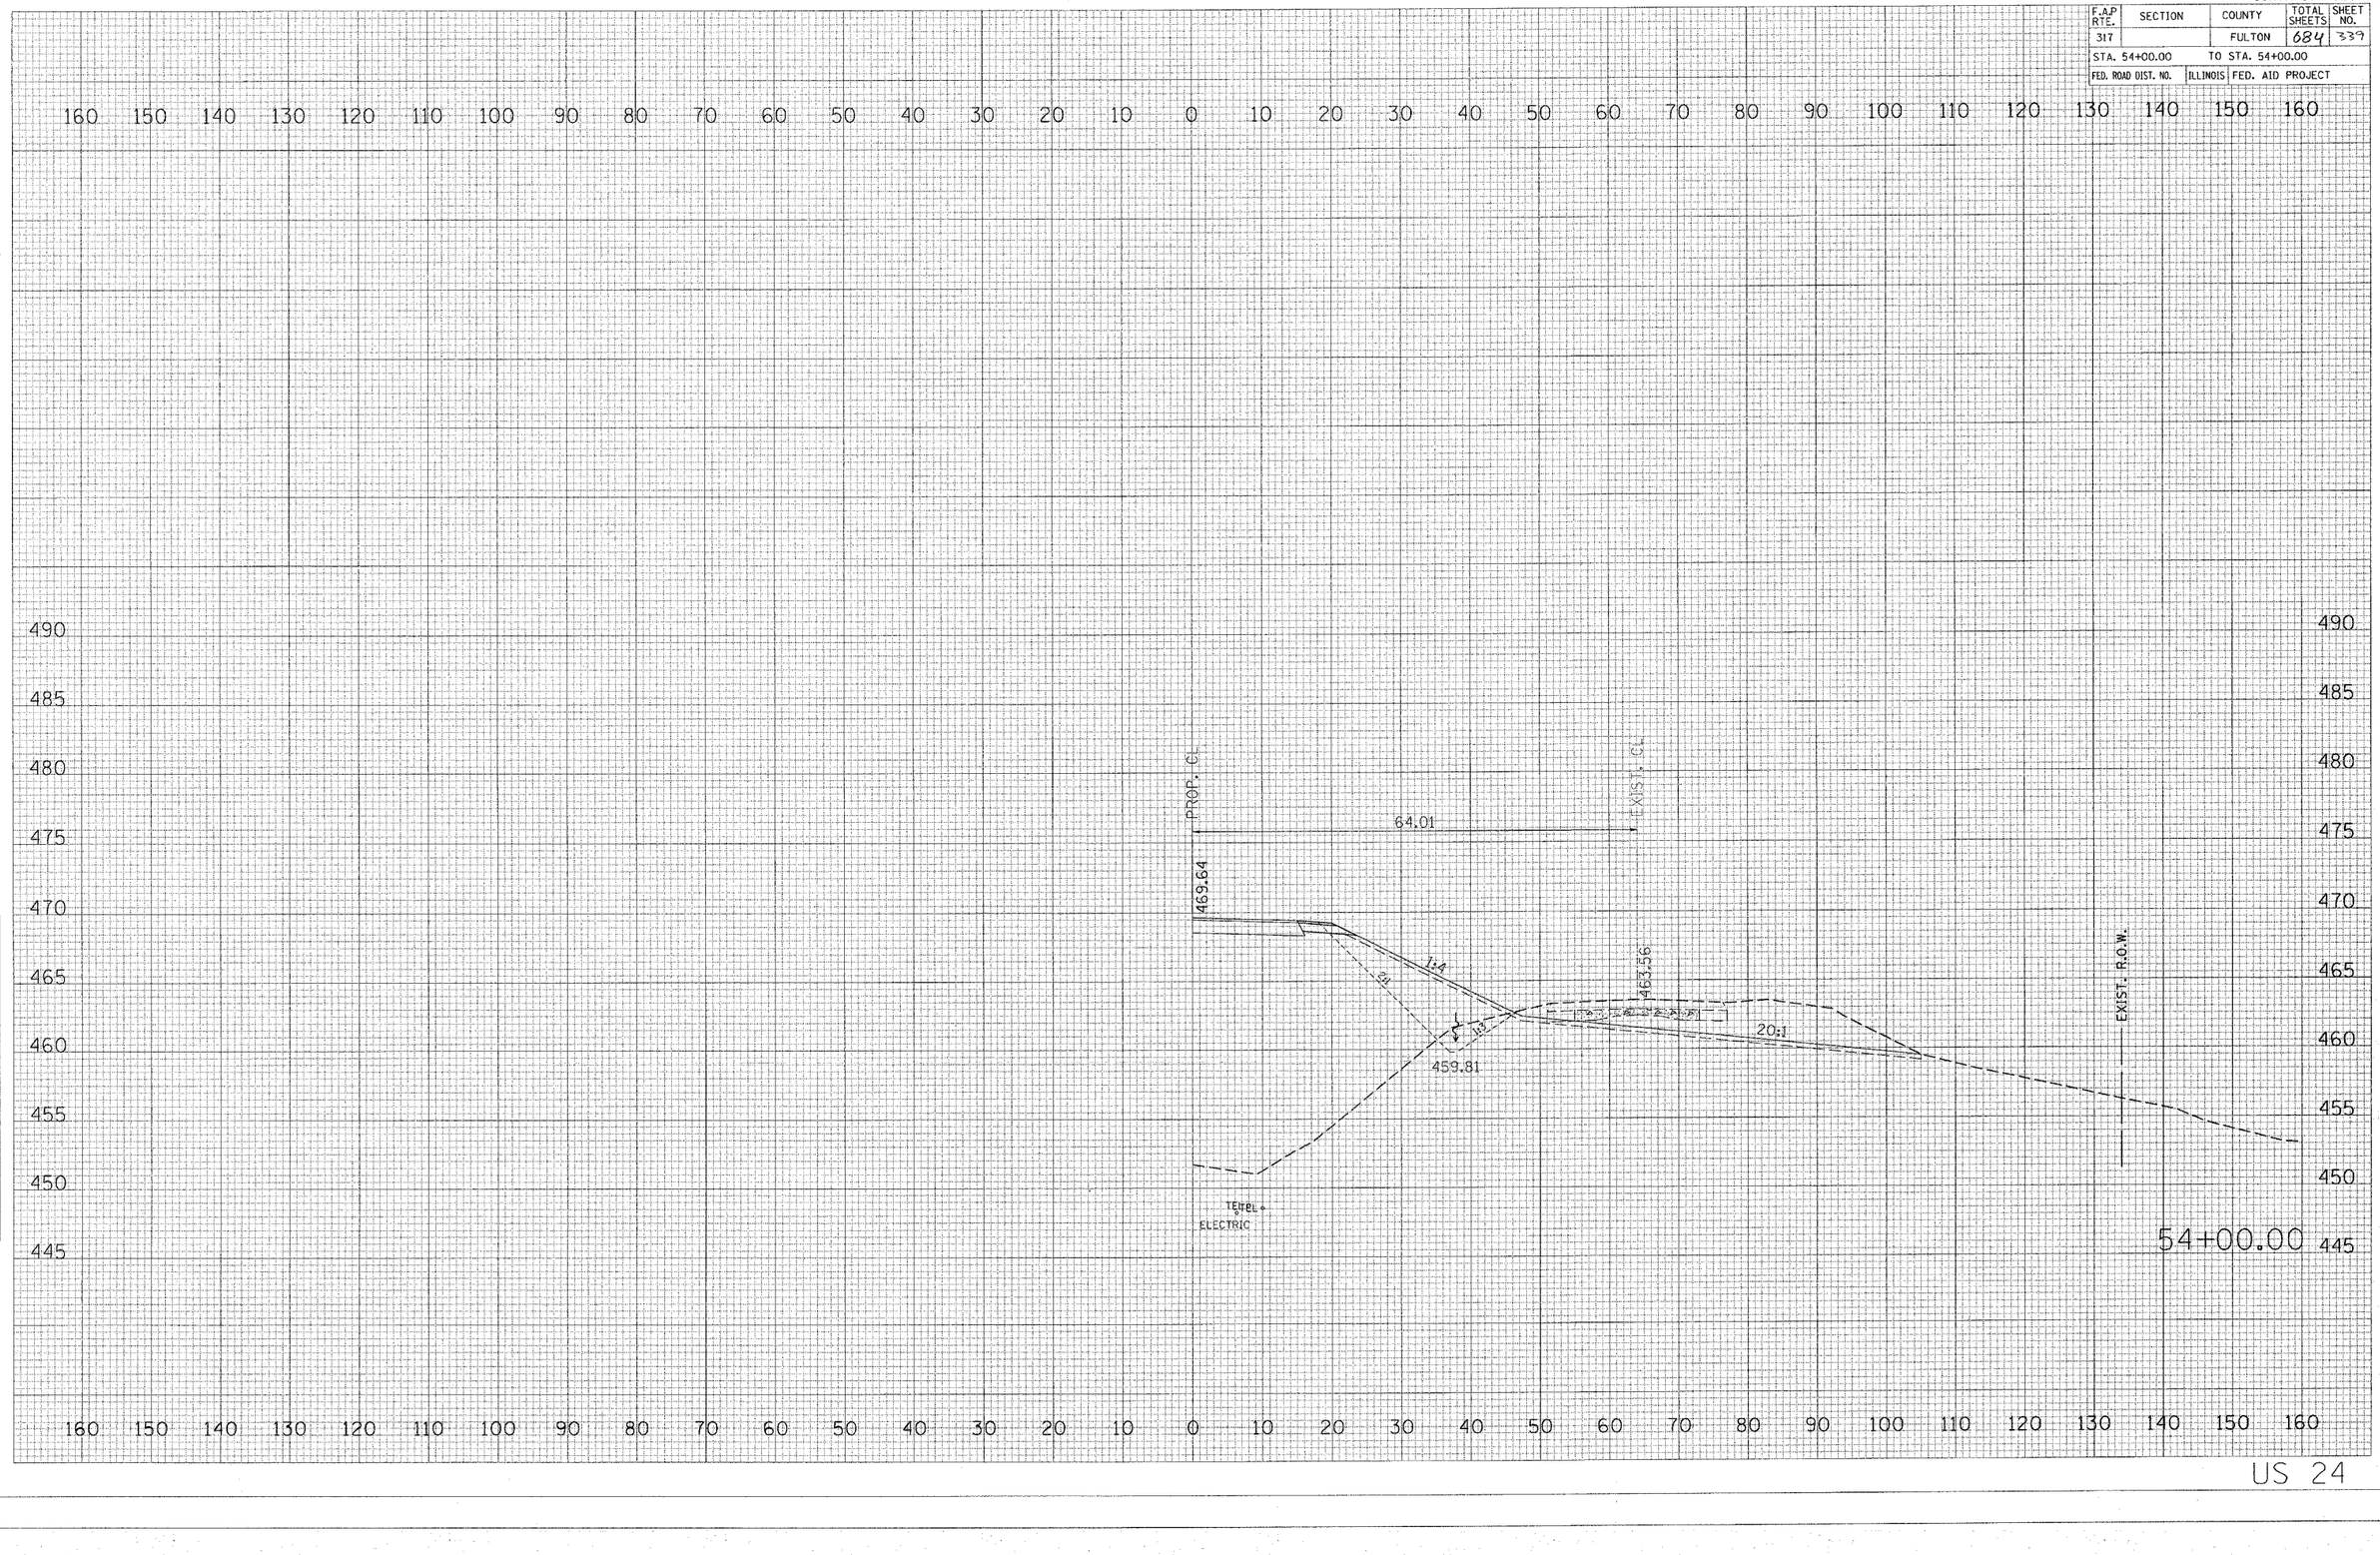
PLOT DATE = 4/6/2005
FILE NAME = c:\projects\us24spoon_ph_2\sheets\us24spoonprofsht1.dgn
PLOT SCALE = 10.0000 ' / IN.
PLOT BY
USER NAME = heggsand