CONTRACT N088753

F.A.P RTE.	SECTION	COUNTY	TOTAL SHEETS	SHEET NO.
317		FULTON	684	340
STA. 54+06.43		TO STA. 54+06.43		
FED. ROAD DIST. NO.	ILLINOIS	FED. AID PROJECT		

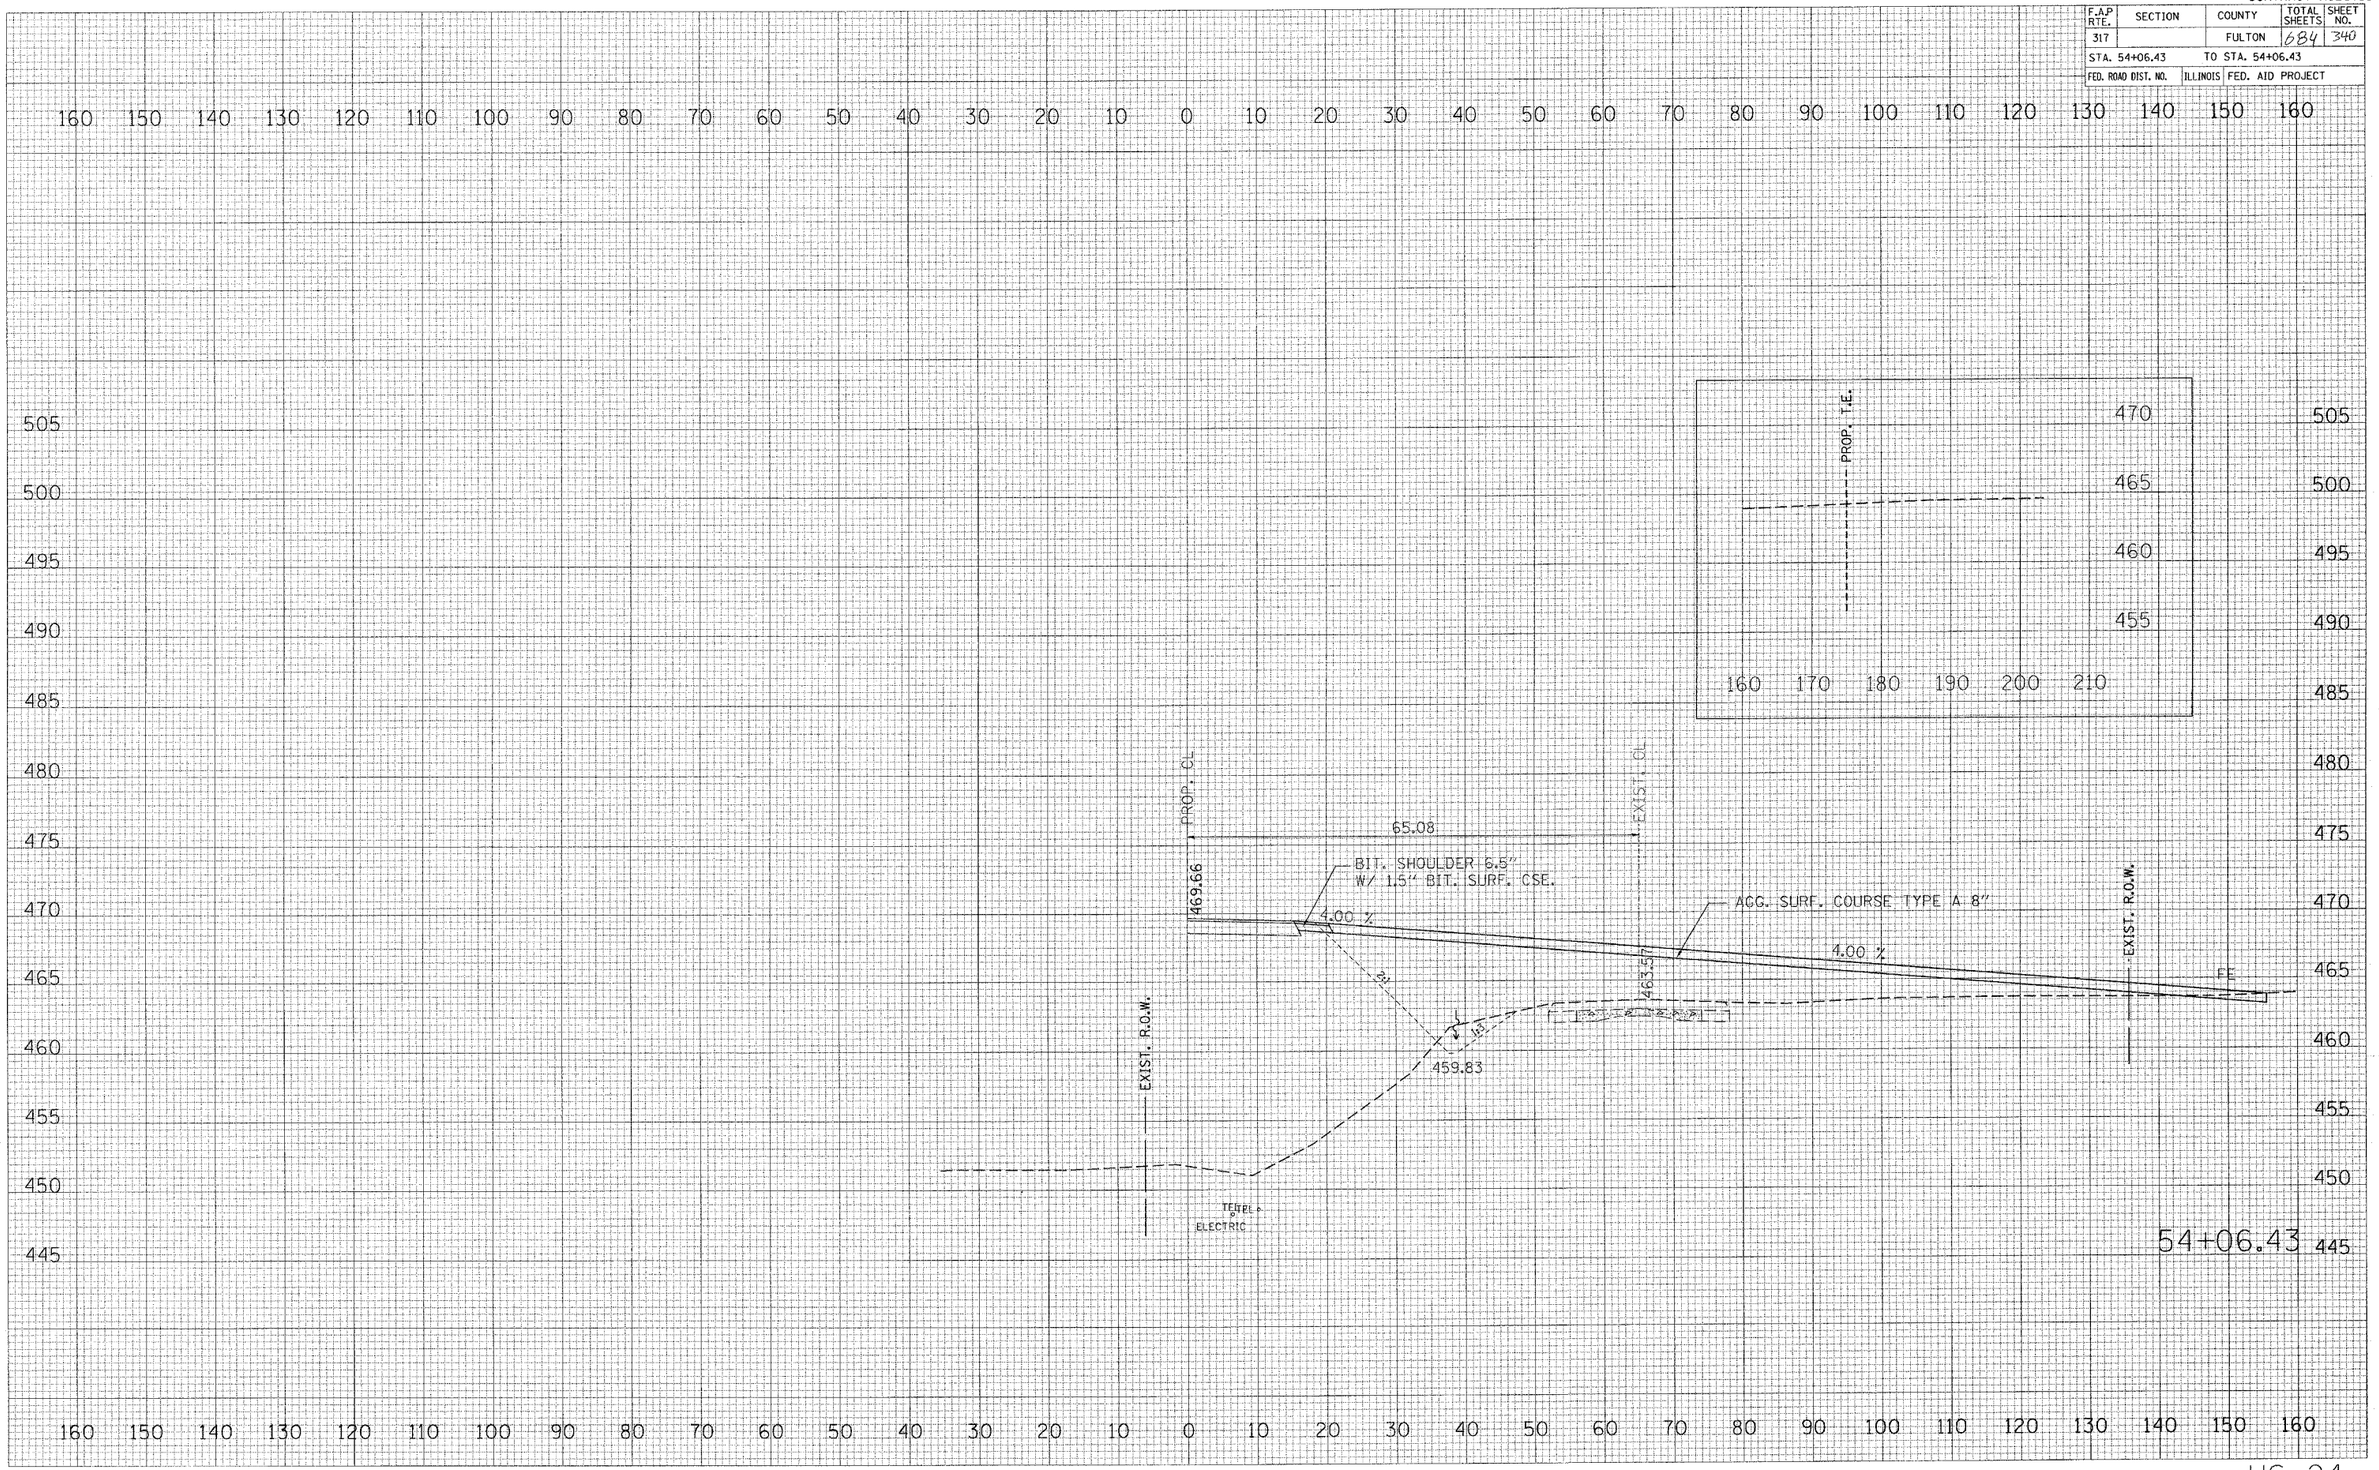

ORIGINAL SURVEY — SURVEYED — BY — DATE
FINAL SURVEY — PLOTTED — CHECKED
NOTE BOOK — TEMPLATE
NO. — AREAS — AREAS CHECKED

PLOT DATE = 4/6/2005
FILE NAME = c:\projects\us24spoon_ph_2\sheets\us24spoonphdgn
PLOT SCALE = 10.0000 ' / IN.
USER NAME = heggland