CONTRACT N088753

F.A.P RTE.	SECTION	COUNTY	TOTAL SHEETS	SHEET NO.
317		FULTON	684	351
STA. 63+24.49		TO STA. 64+00.00		
FED. ROAD DIST. NO.	ILLINOIS	FED. AID PROJECT		

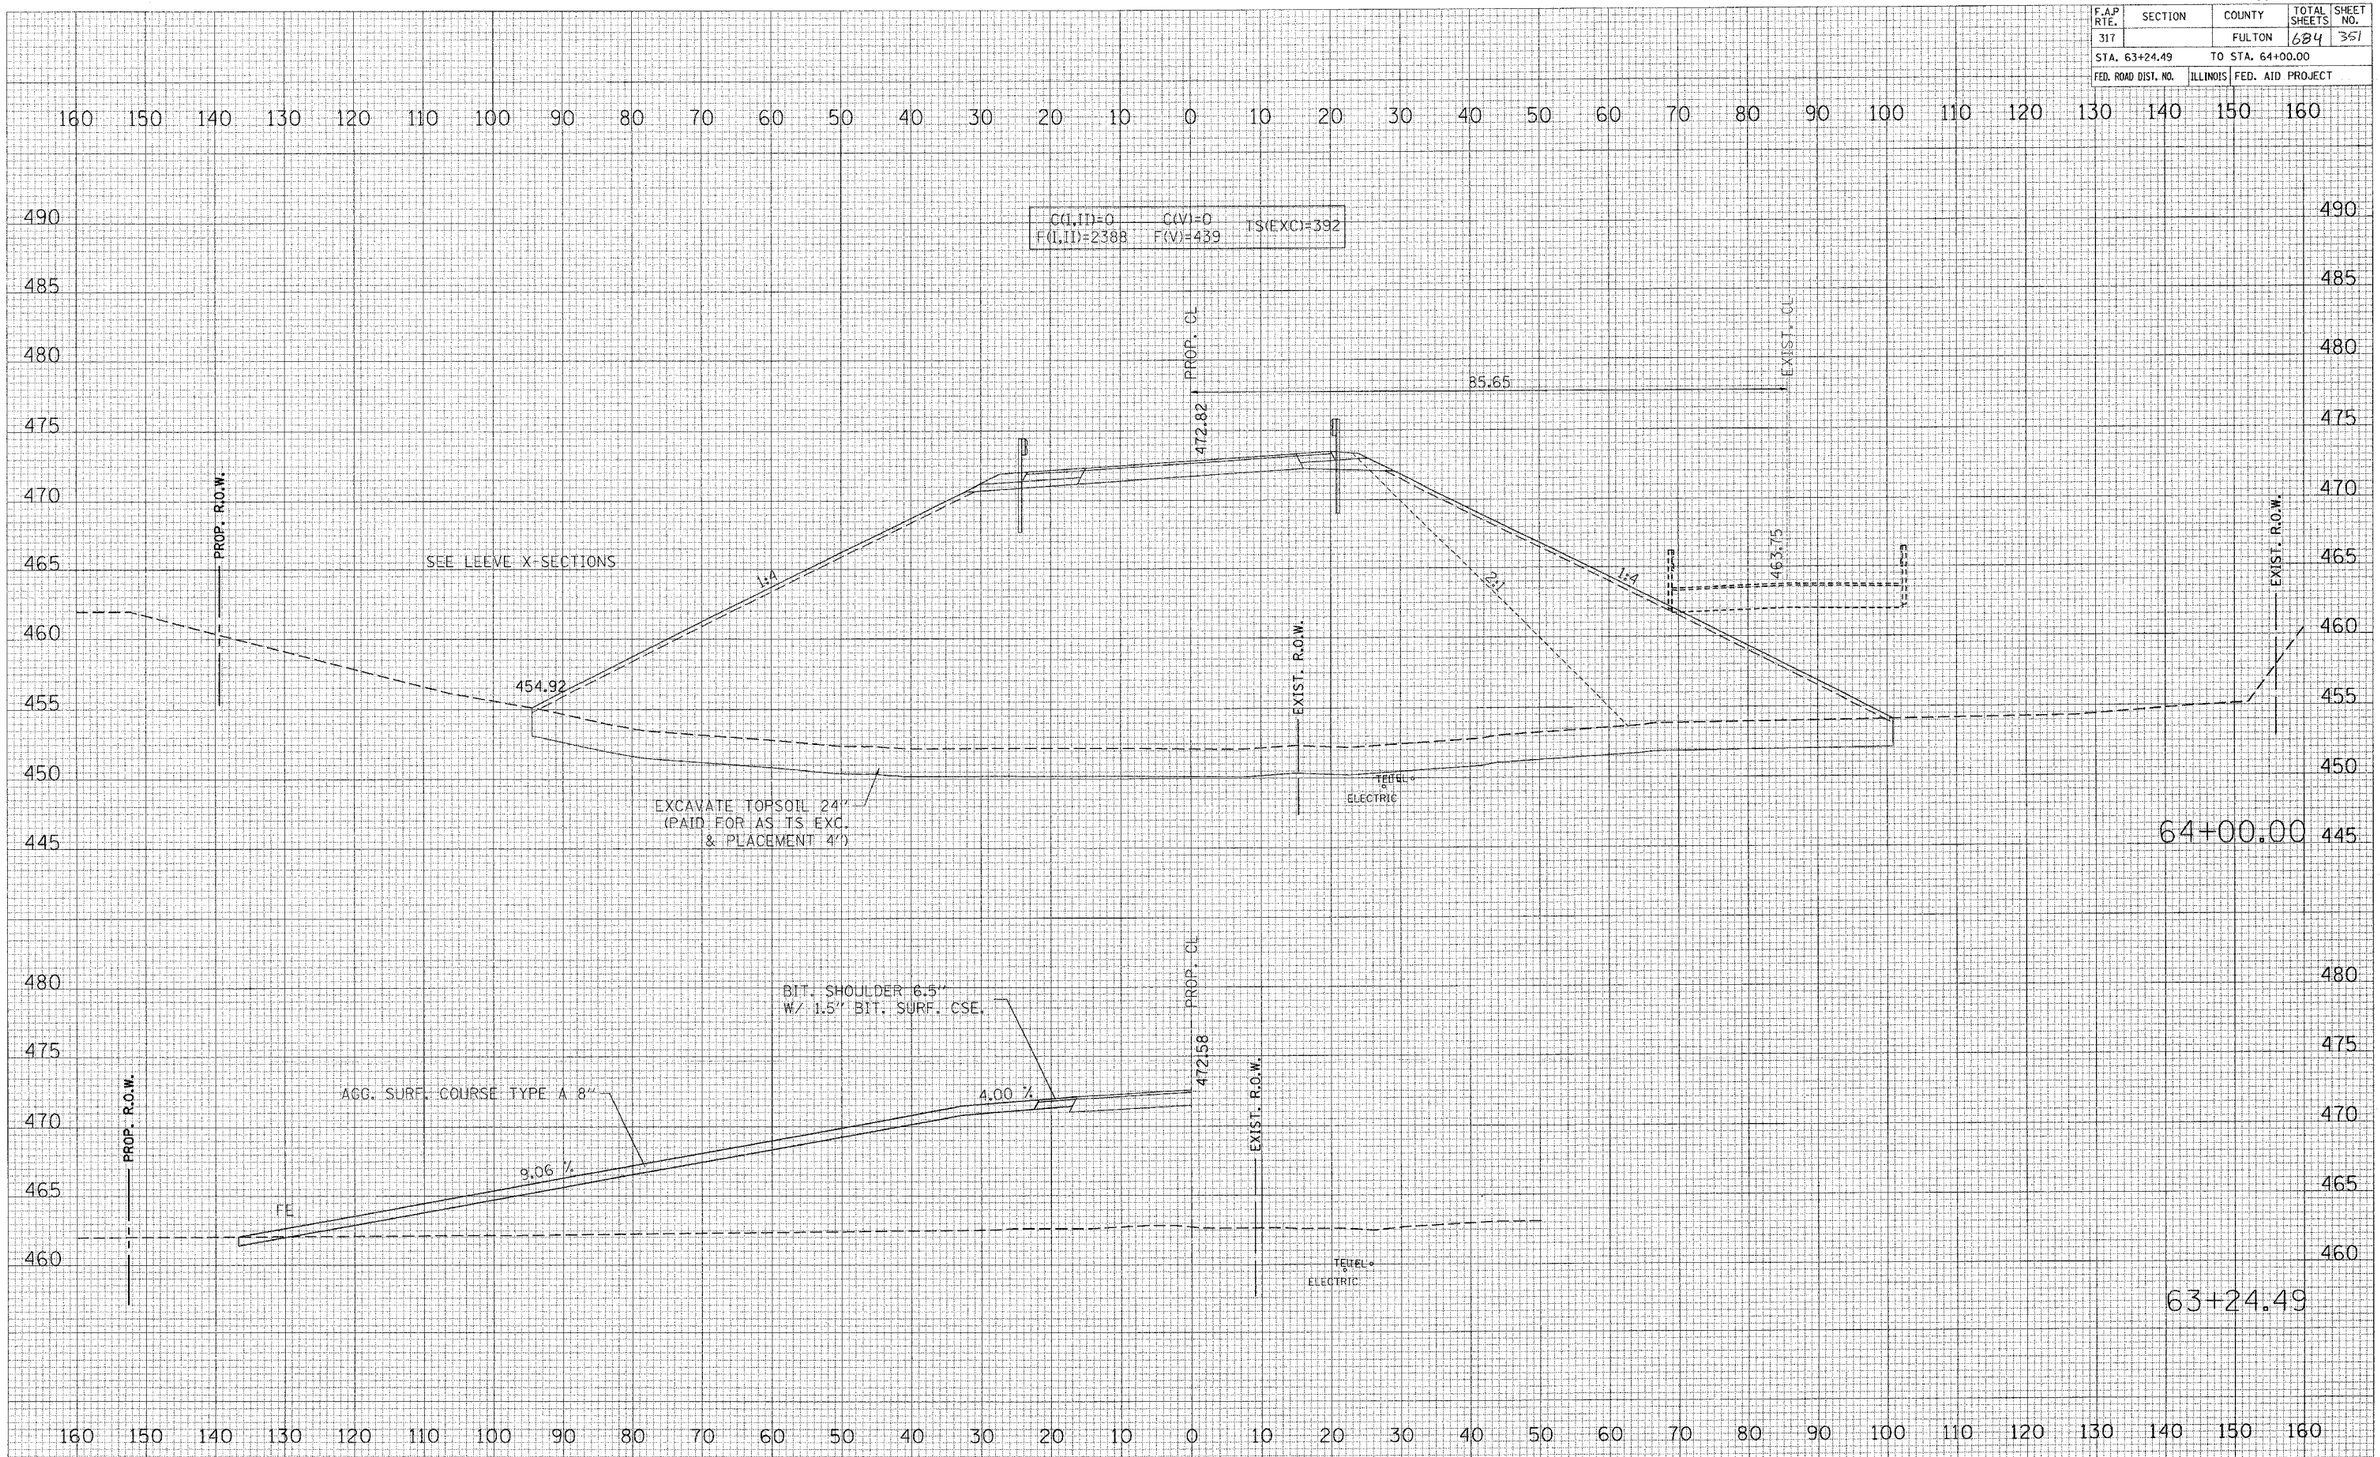

US 24

PLOT DATE = 4/6/2005
FILE NAME = c:\projects\us24spoon_ph_2\sheets\ts24spoon.dgn
PLOT SCALE = 10.0000 ' / IN.
USER NAME = heggland