CONTRACT N088753

F.A.P. RTE.	SECTION	COUNTY	TOTAL SHEETS	SHEET NO.
317		FULTON	684	353

STA. 64+56.00 TO STA. 64+56.00

FED. ROAD DIST. NO. | ILLINOIS | FED. AID PROJECT

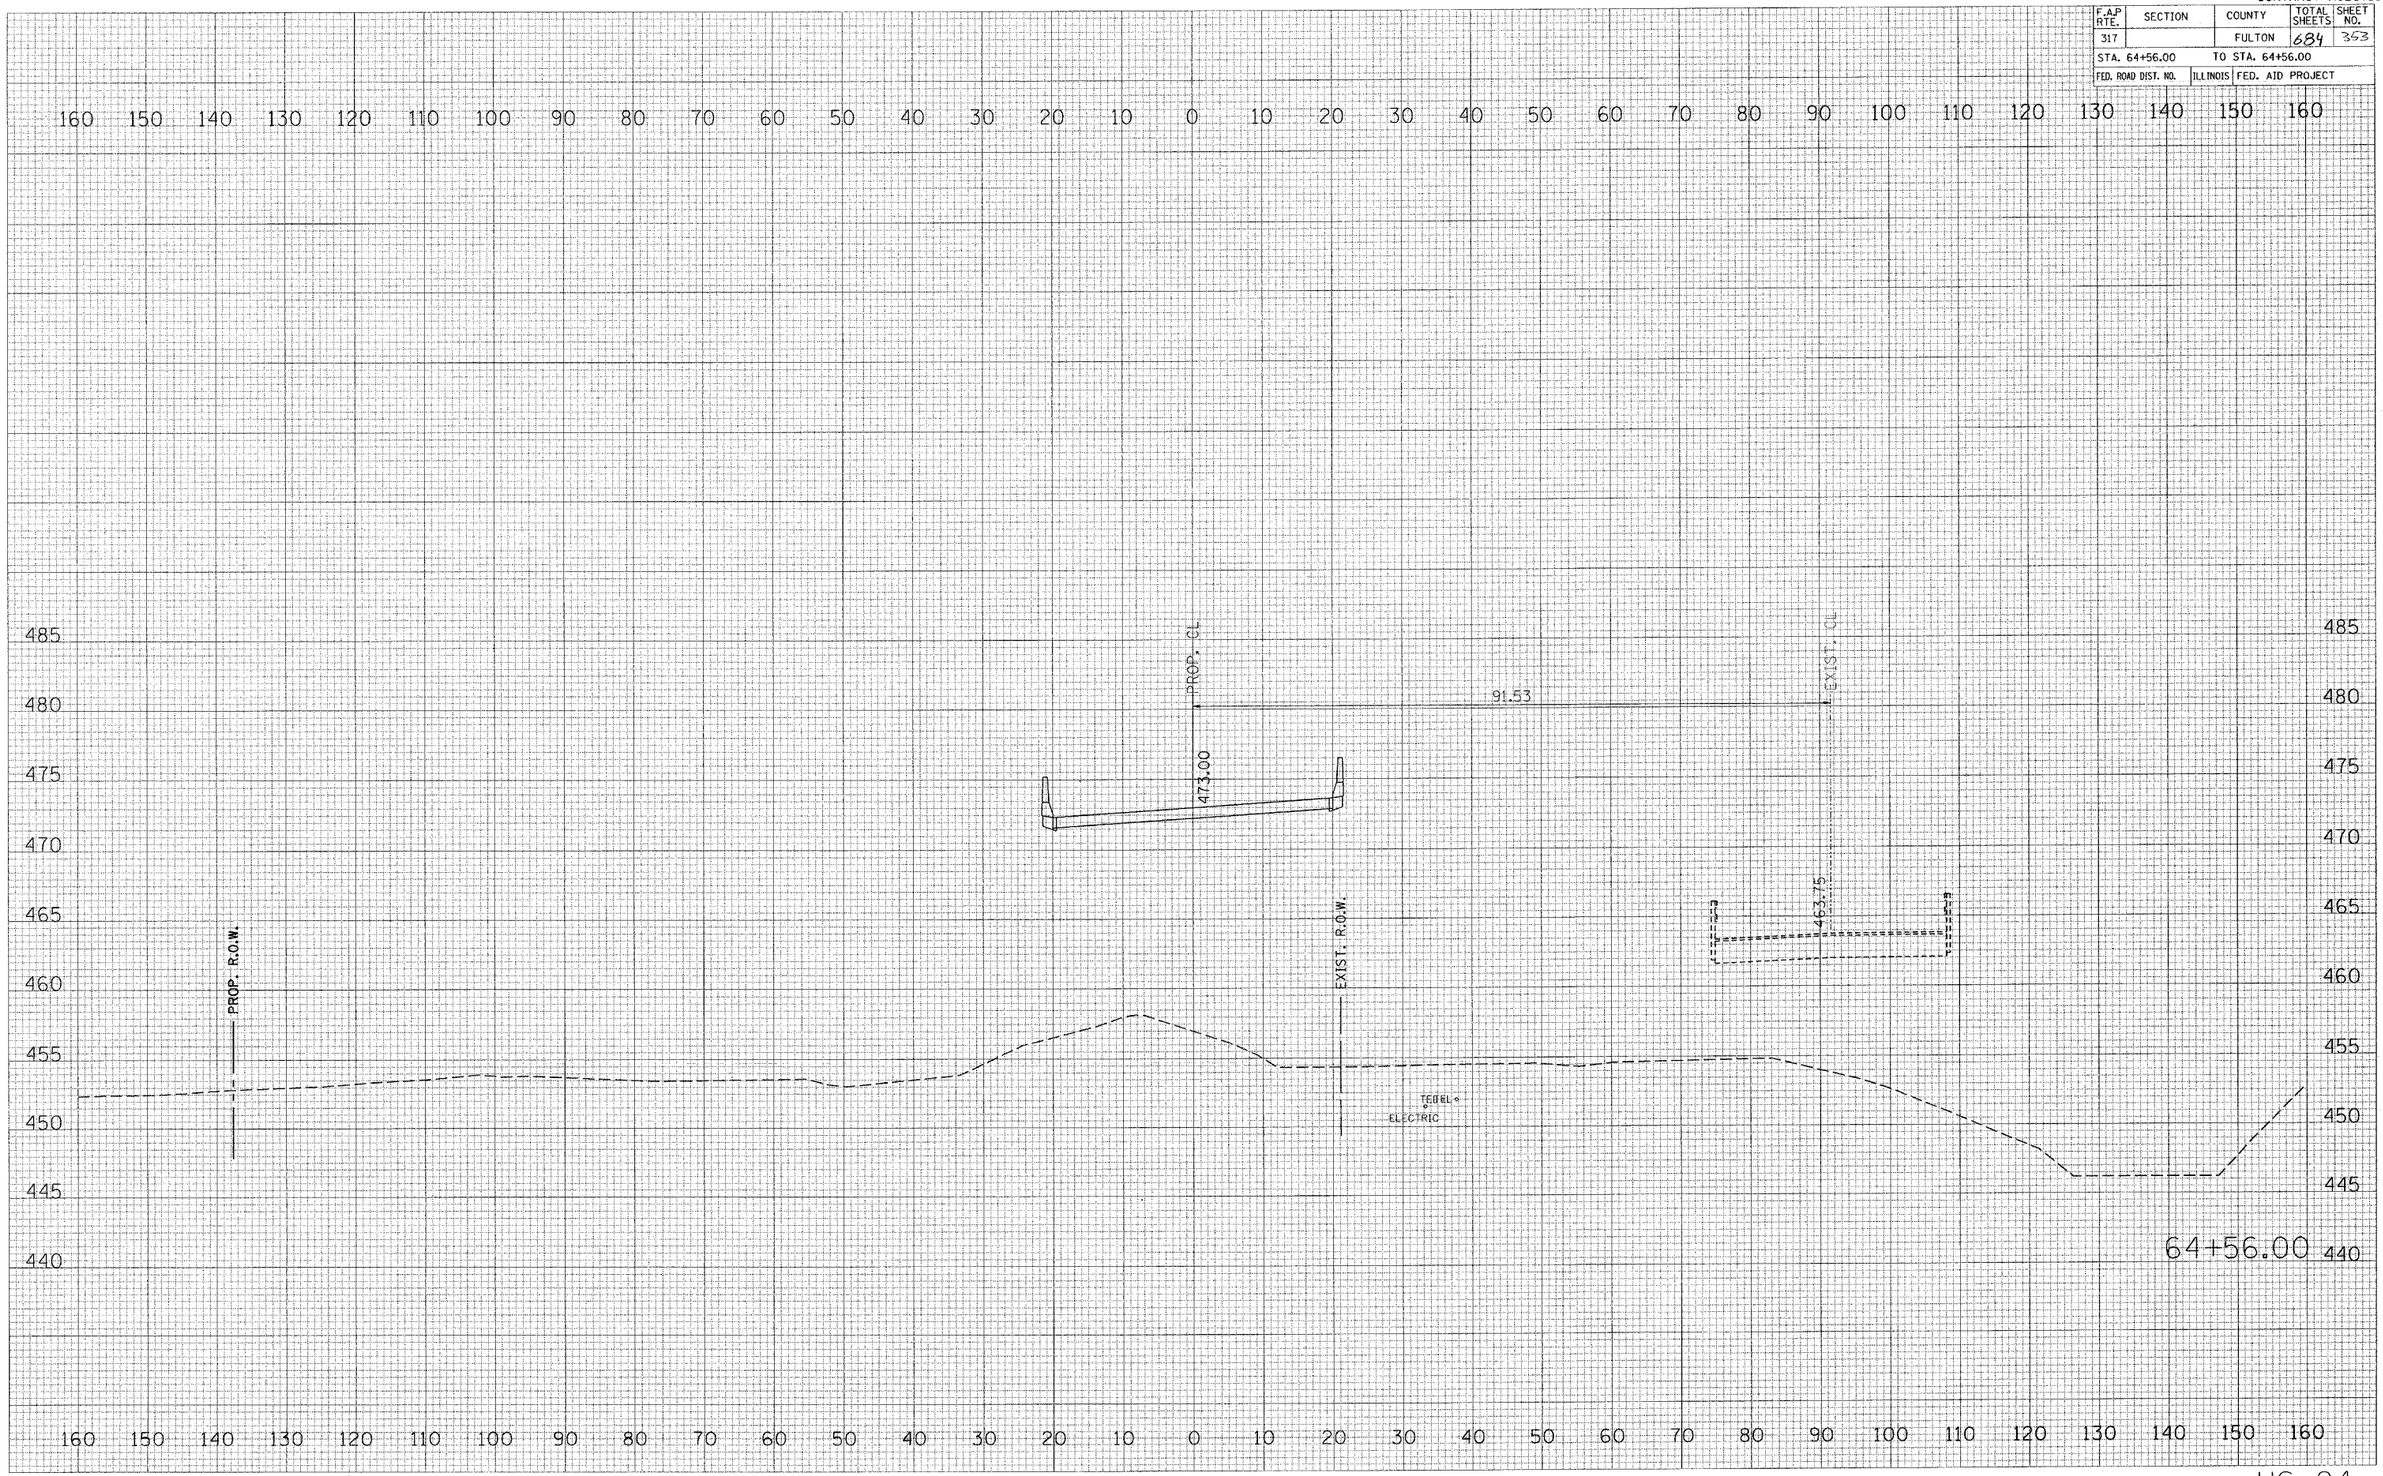

US 24

FINAL SURVEY	BY	DATE
SURVEYED		
PLOTTED		
TEMPLATE		
AREAS		
AREAS CHECKED		
NOTE BOOK NO.		

ORIGINAL SURVEY	BY	DATE
SURVEYED		
PLOTTED		
TEMPLATE		
AREAS		
AREAS CHECKED		
NOTE BOOK NO.		

PLOT DATE = 4/6/2025
FILE NAME = c:\pw_work\d1mpw01\ai24spon_ph_2\sheetfiles\ai24spon_ph_2_sheet_001.dgn
PLOT SCALE = 10.0000 ' / IN.
USER NAME = heggsand