CONTRACT N088753

F.A.P RTE.	SECTION	COUNTY	TOTAL SHEETS	SHEET NO.
317		FULTON	684	354
STA. 65+00.00		TO STA. 65+00.00		
FED. ROAD DIST. NO.	ILLINOIS	FED. AID PROJECT		

FINAL SURVEY NOTE BOOK NO.
SURVEYED PLOTTED TEMPLATE AREAS AREAS CHECKED
BY DATE

ORIGINAL SURVEY NOTE BOOK NO.
SURVEYED PLOTTED TEMPLATE AREAS AREAS CHECKED
BY DATE
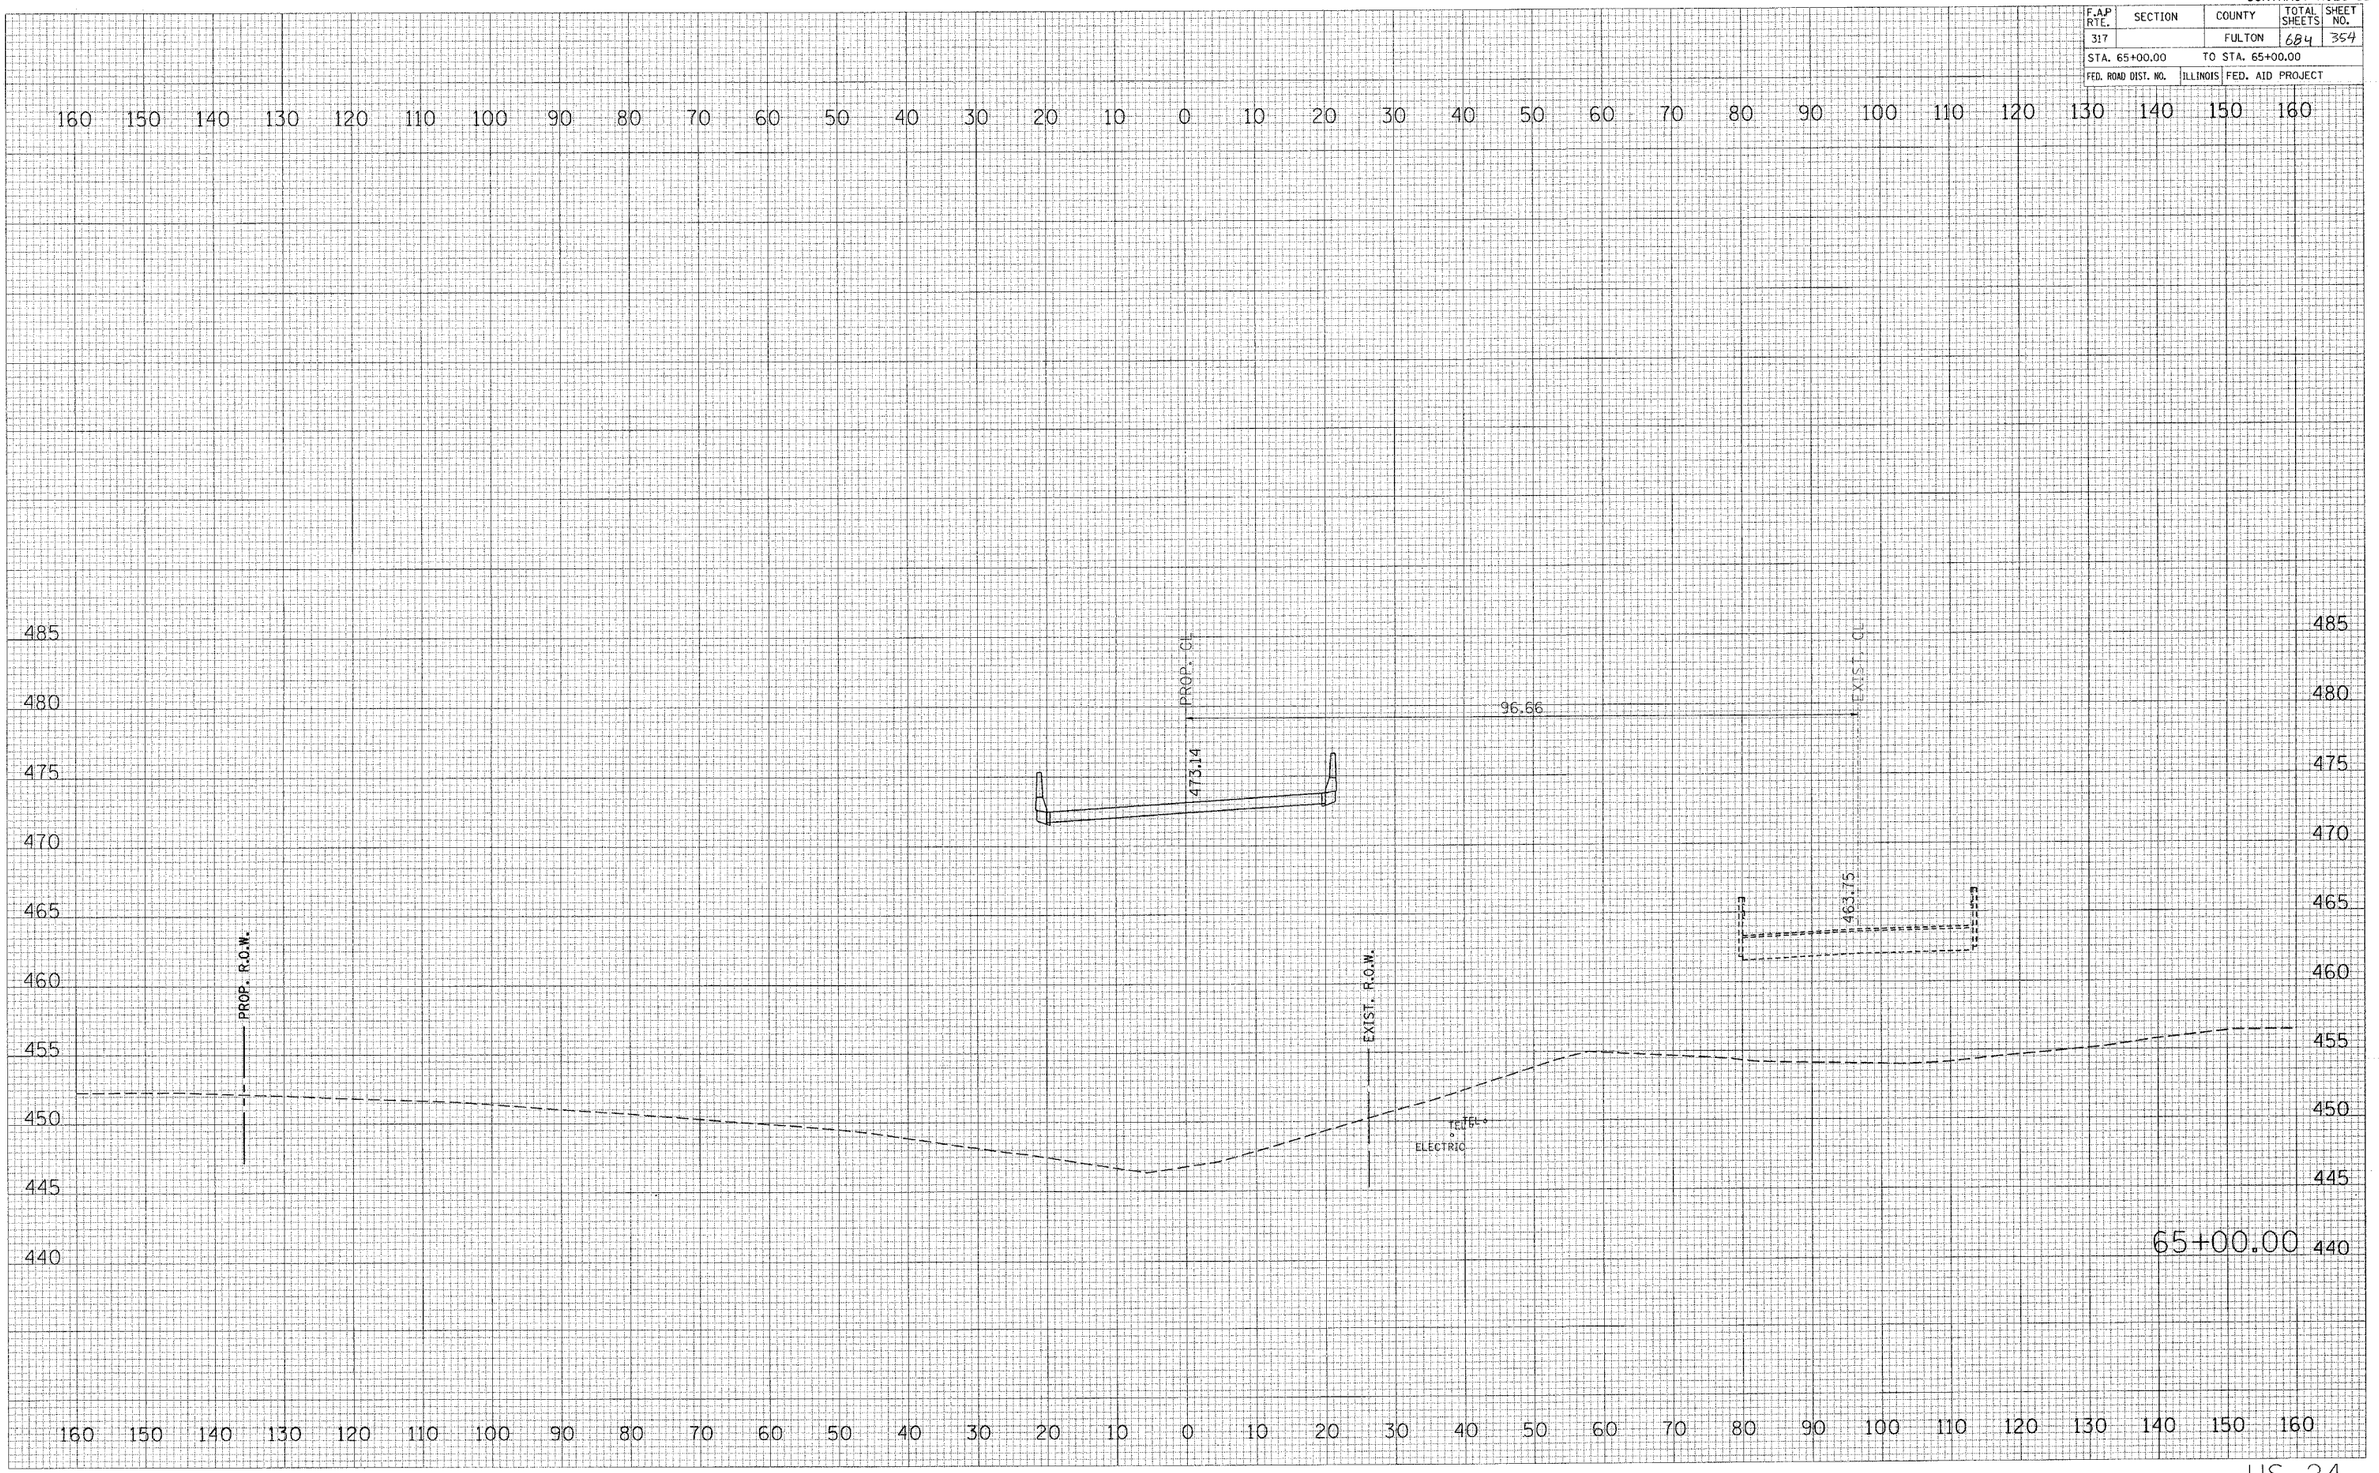
PLOT DATE = 4/6/2005
FILE NAME = c:\projects\us24spoon_ph_2\sheets\hwgrsprofs07.dgn
PLOT SCALE = 10.0000 ' / IN.
USER NAME = hwgrsmmd