CONTRACT N088753

F.A.P RTE.	SECTION	COUNTY	TOTAL SHEETS	SHEET NO.
317		FULTON	684	405
STA. 81+90.00		TO STA. 81+90.00		
FED. ROAD DIST. NO.	ILLINOIS	FED. AID PROJECT		

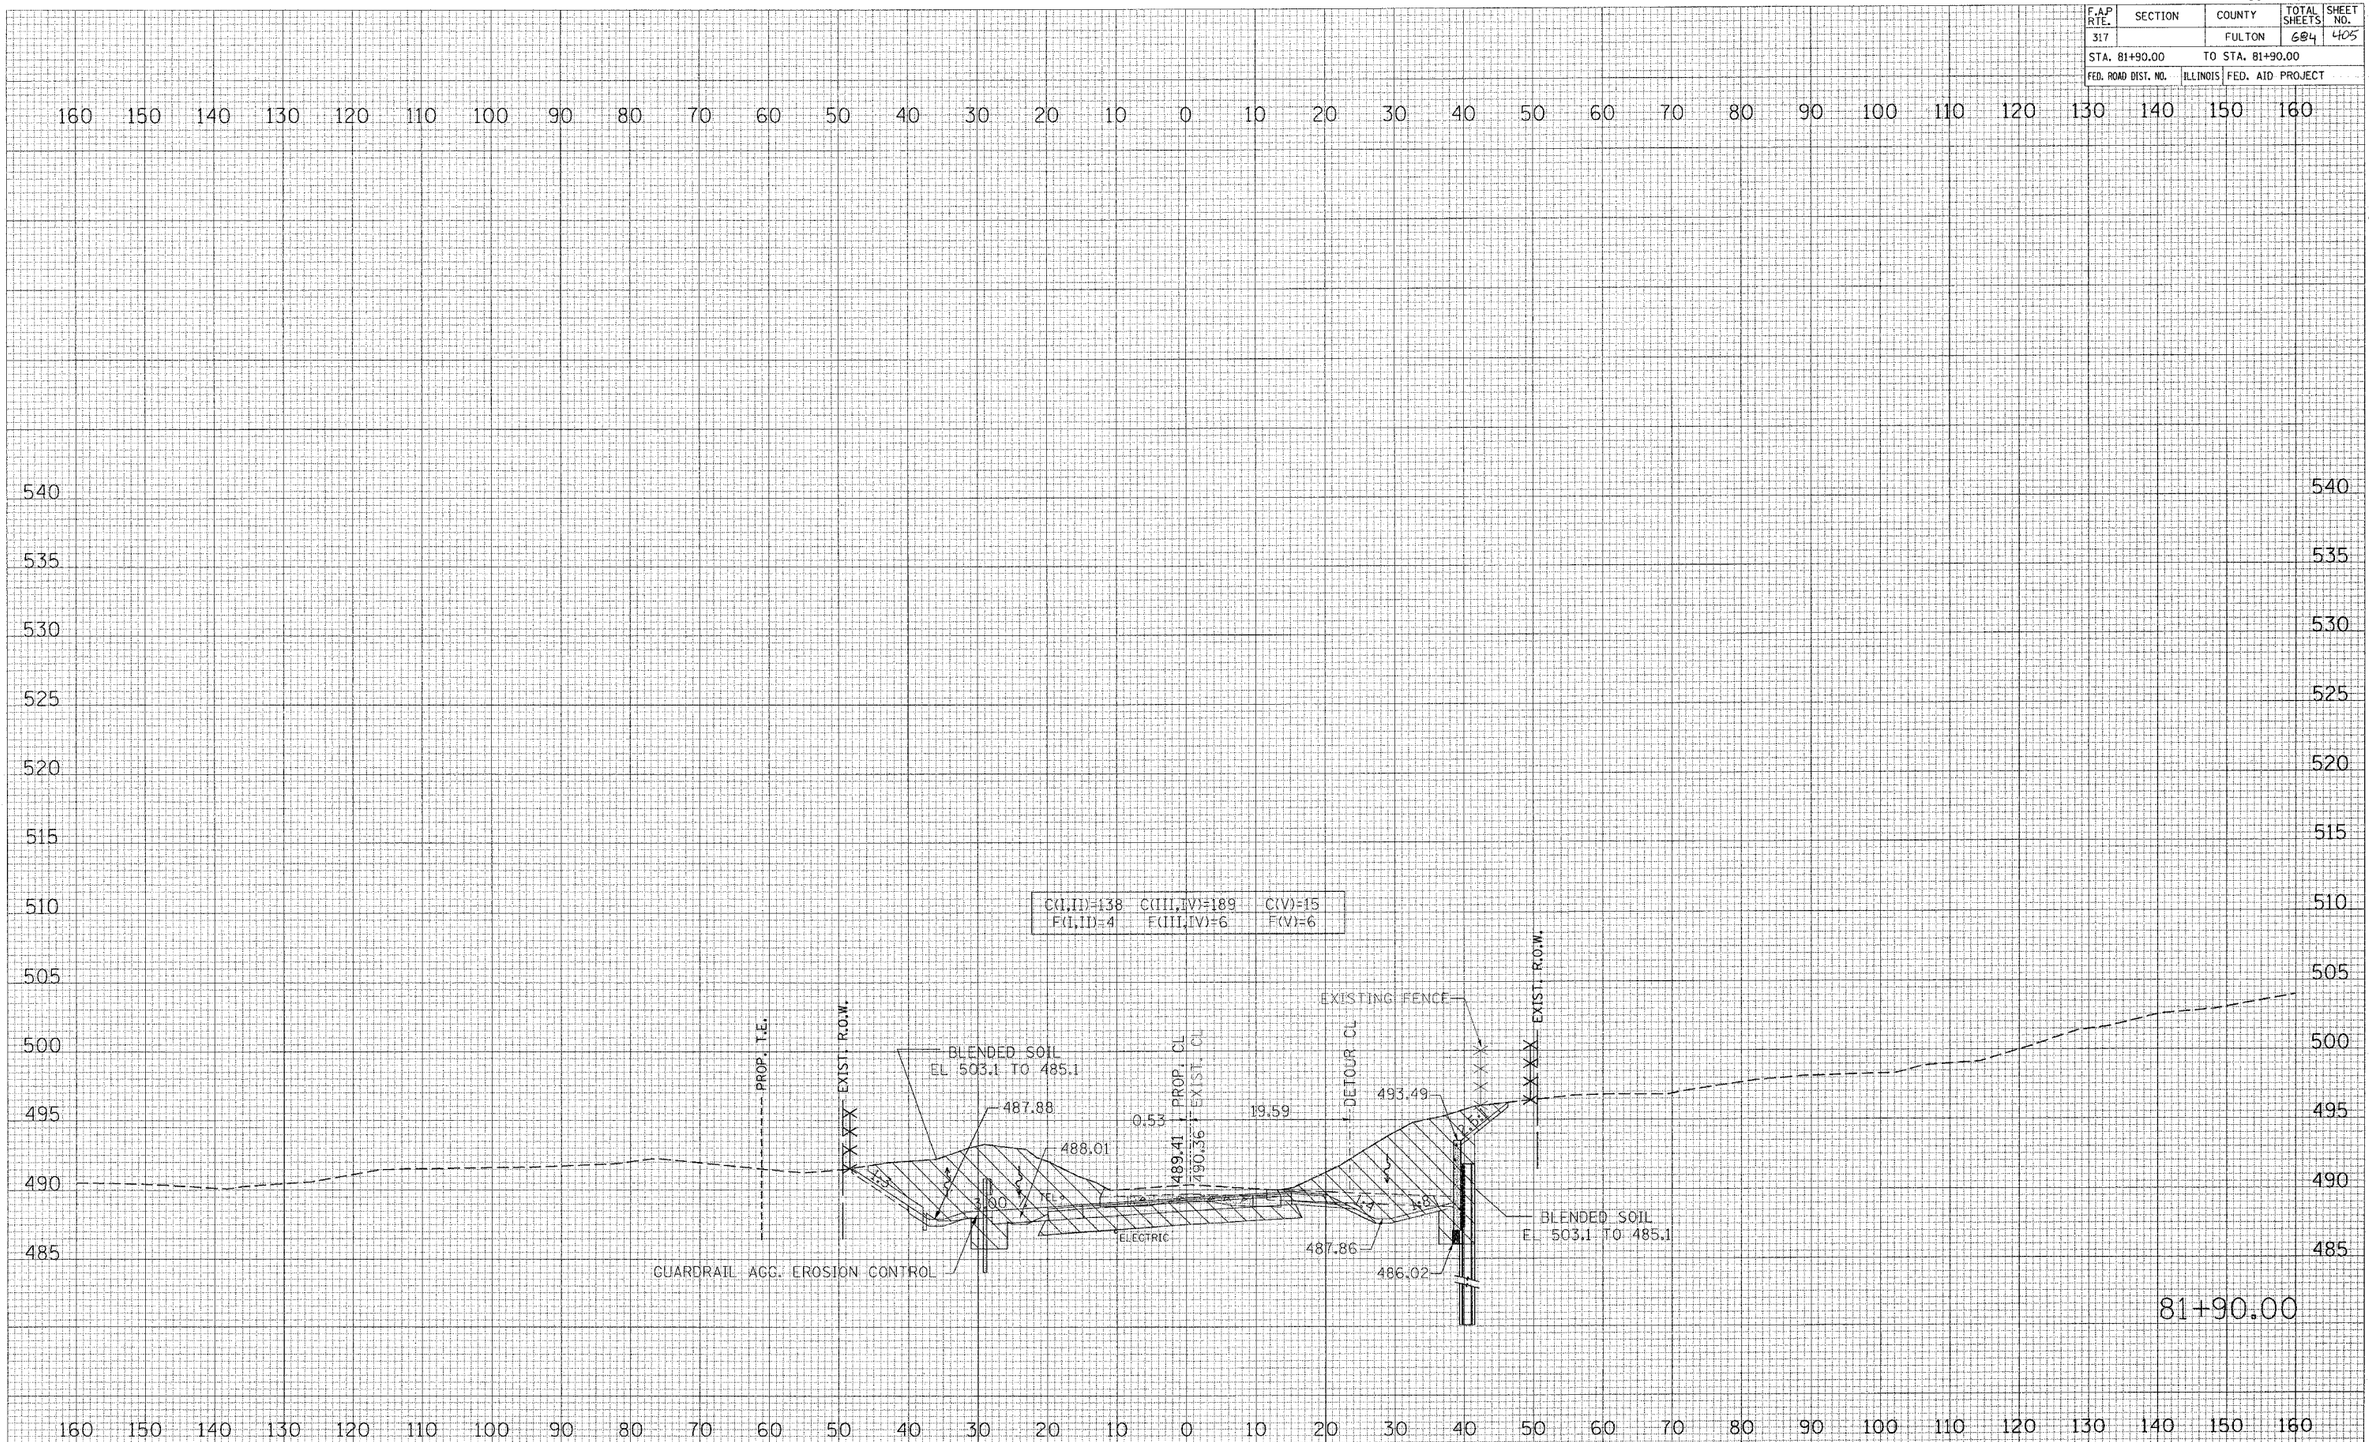

US 24