CONTRACT NO88753

F.A.P RTE.	SECTION	COUNTY	TOTAL SHEETS	SHEET NO.
317		FULTON	684	408
STA. 82+21.07		TO STA. 82+40.00		
FED. ROAD DIST. NO.	ILLINOIS	FED. AID PROJECT		

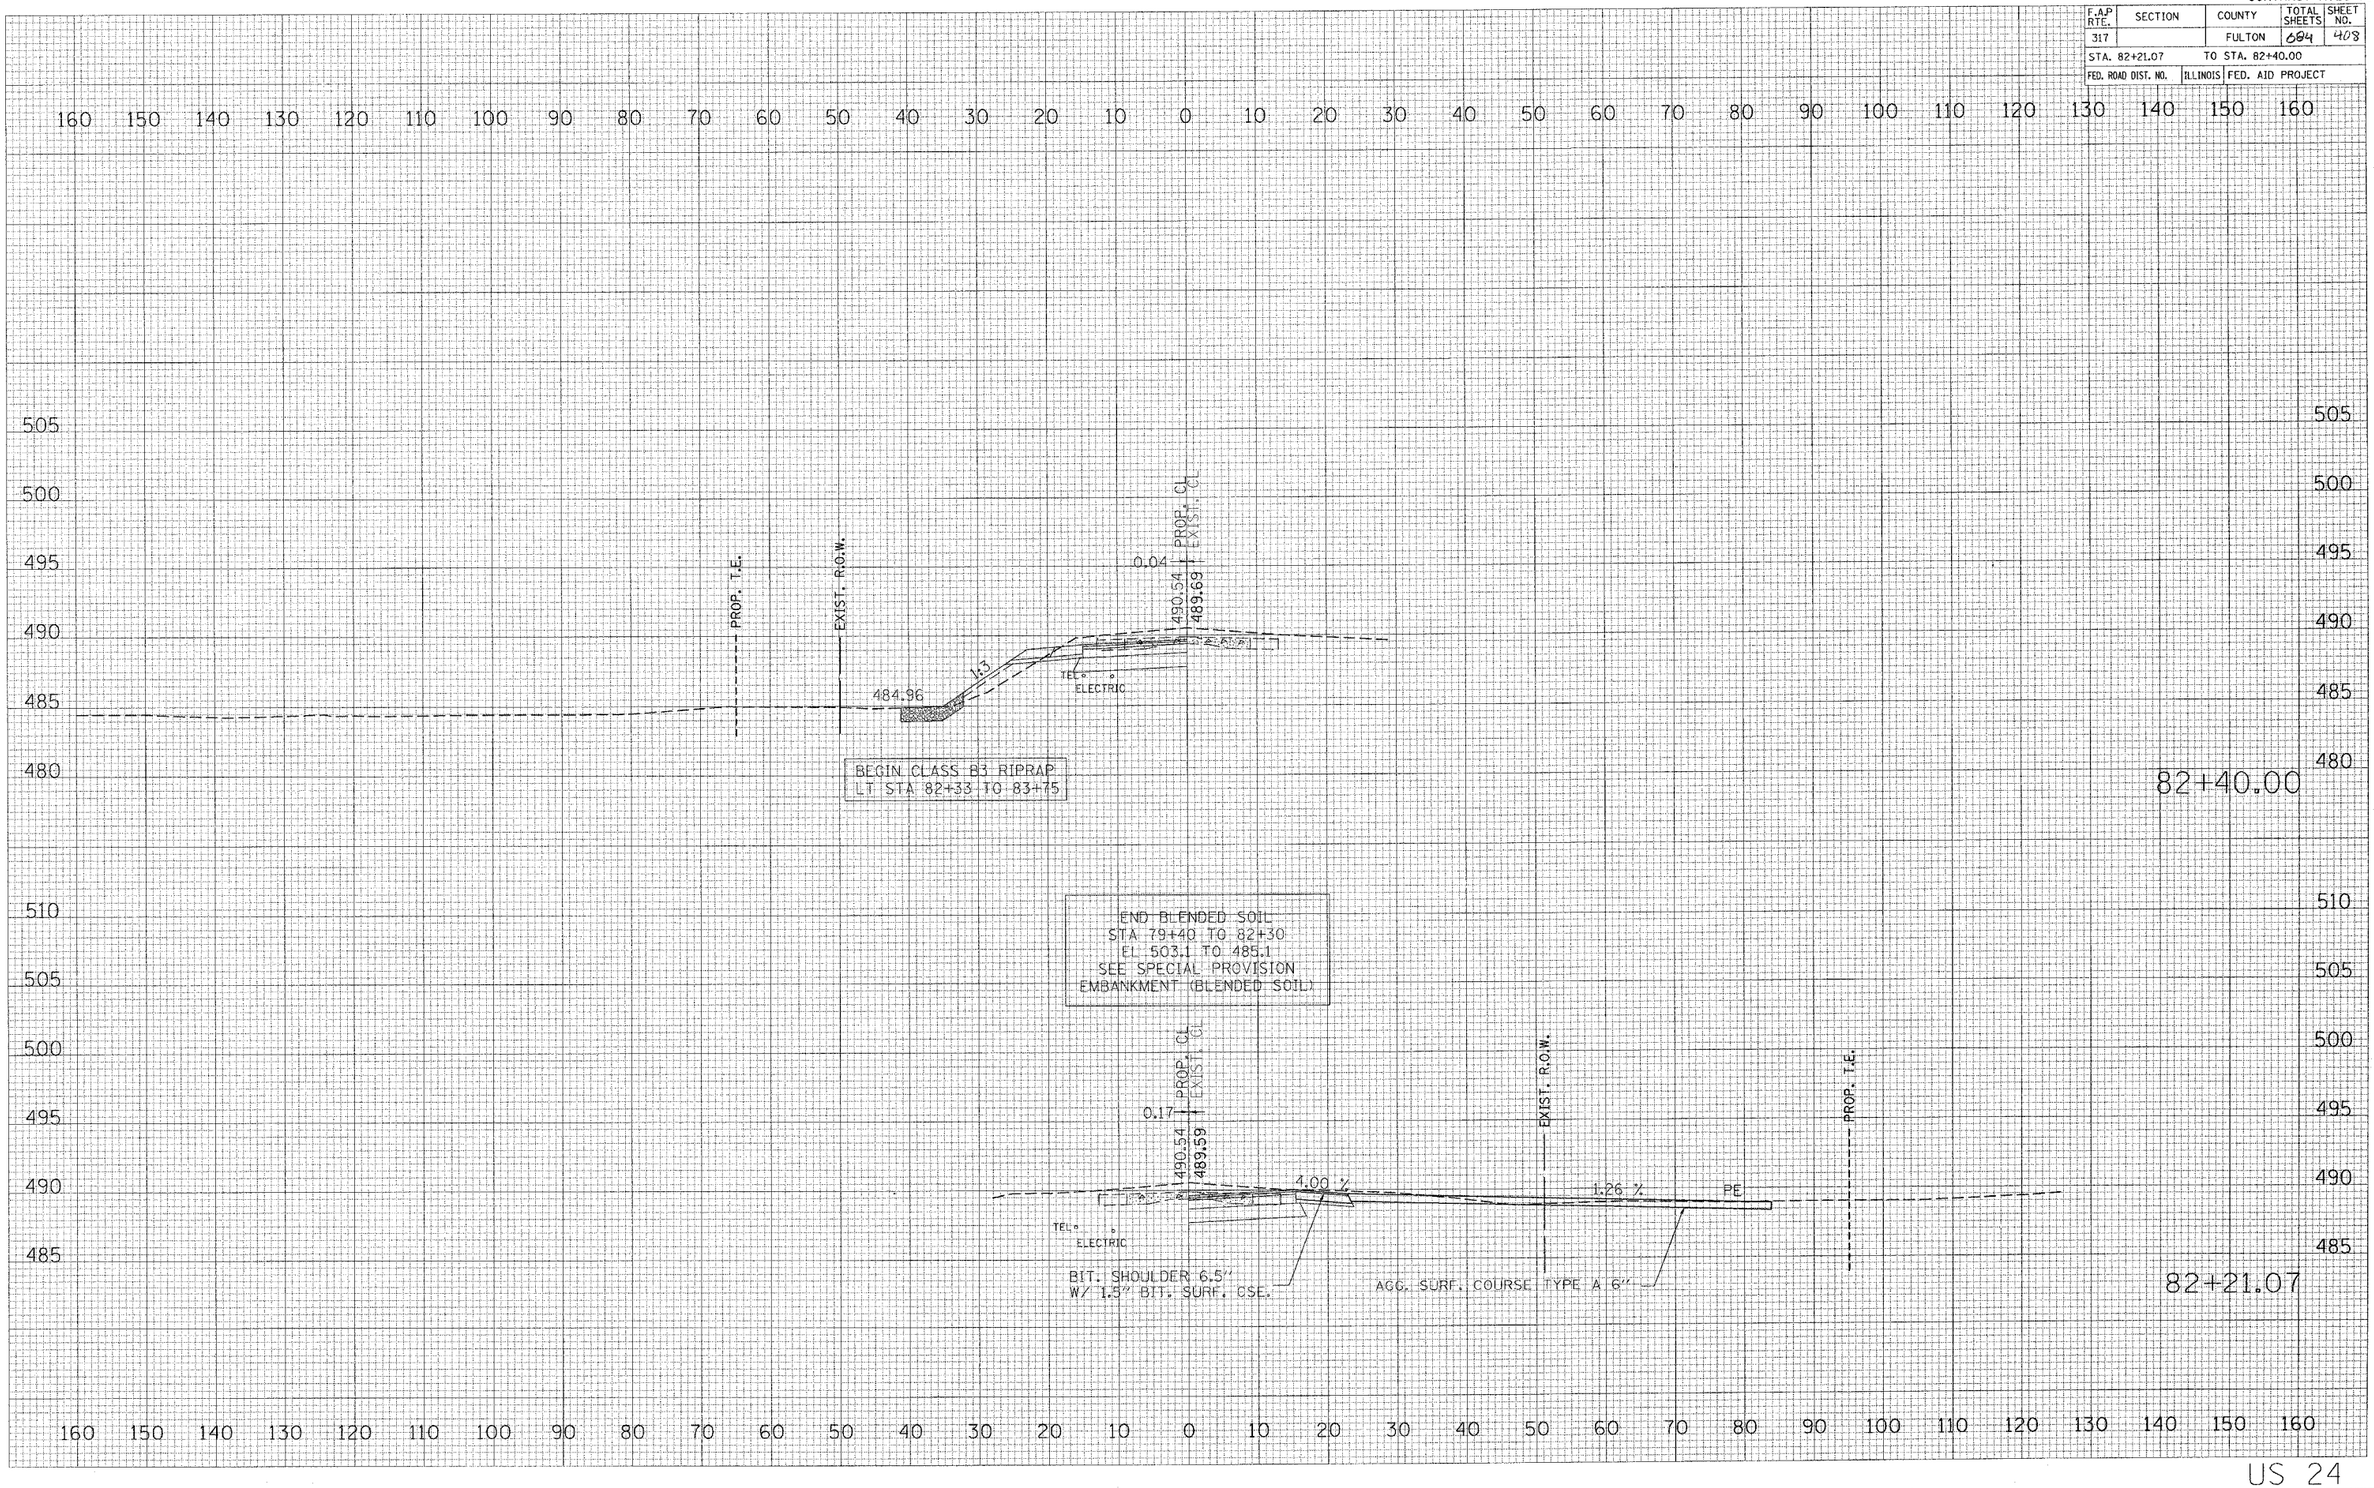

US 24

FINAL SURVEY	BY	DATE
NOTE BOOK	SURVEYED	
NO.	PLOTTED	
	TEMPLATE	
	AREAS	
	AREAS CHECKED	

ORIGINAL SURVEY	BY	DATE
	SURVEYED	
	PLOTTED	
	TEMPLATE	
	AREAS	
	AREAS CHECKED	

PLOT DATE = 4/6/2005
FILE NAME = c:\pwidgets\us24spoon.pl-2\sheet5ss3sp3p0p03
PLOT SCALE = 1.0000 ' / IN.
PLOT SCALE = 1.0000 ' / IN.
USER NAME = haggmwd